

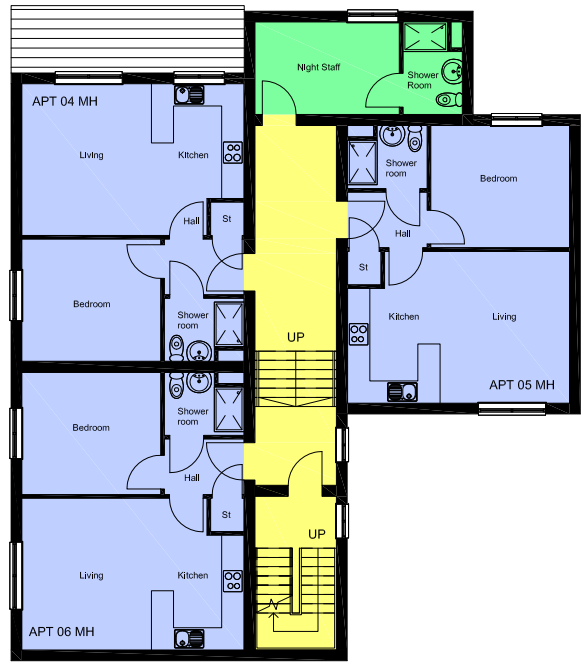

FIRST FLOOR PLAN



SECOND FLOOR PLAN

HomeLife
Supported Accommodation

Site dimensions are to be checked before work is started.
Work to figured dimensions only.
LAGP accepts no responsibilty for any unauthorised amendments to the drawing and does not permit unauthorised copying of the drawing.
This drawing is copyright and remains the property of LAGP unless otherwise agreed.

- PD Apartment
- MH Apartment
- Staff accommodation / store rooms
- Common areas

Schedule of Accommodation

Ground Floor		
Office	8 sqm	
MH Apartment	45 sqm	x2
PD Apartment	55 sqm	x1
First Floor		
Staff Accommodation	14 sqm	
MH Apartment	45 sqm	x3
Second Floor		
MH Apartment	45 sqm	x3
Total		9

LAGP Chartered Architects

Kings Dock Mill, Tabley Street, Liverpool. L1 8DB

Telephone: +44(0)151 703 0798 Email: jp@lagp.co.uk

Client	HomeLife			
Job title	WOOD VIEW, HUDDERSFIELD			
Drawing title	PROPOSED SITE PLAN - Floor Plans			
Scale 1:200		Drawn JN	Checked	Date April 2017
Job number 170112		Drawing number PL 001		Rev