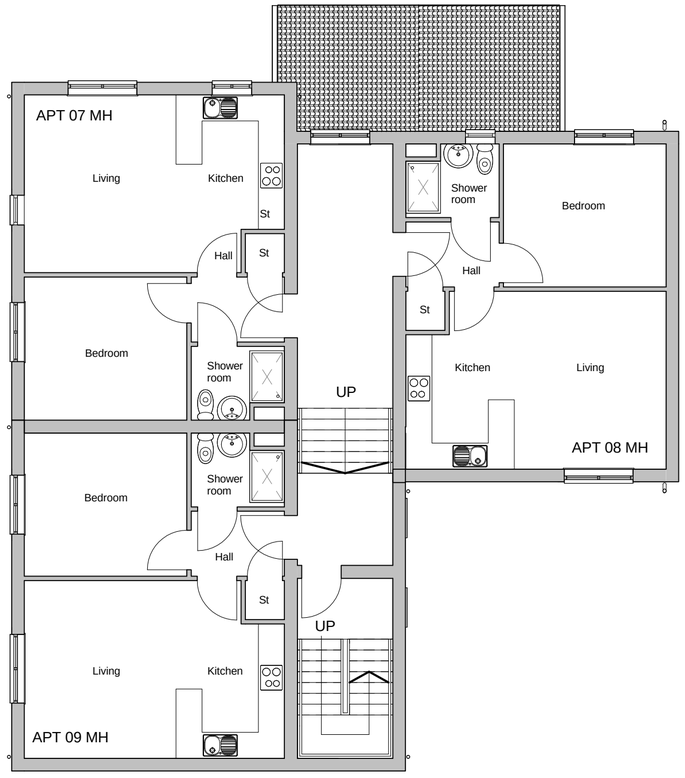

SECOND FLOOR PLAN

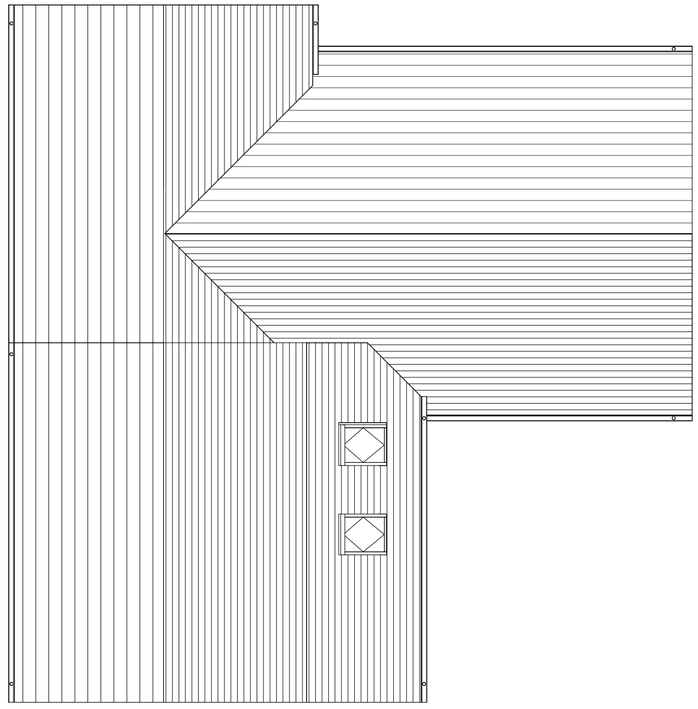

ROOF PLAN

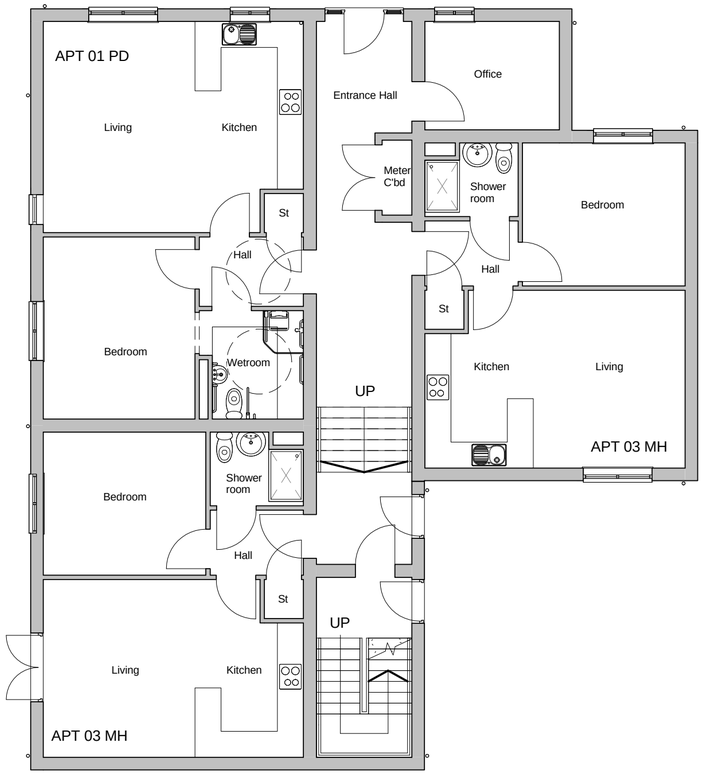

GROUND FLOOR PLAN

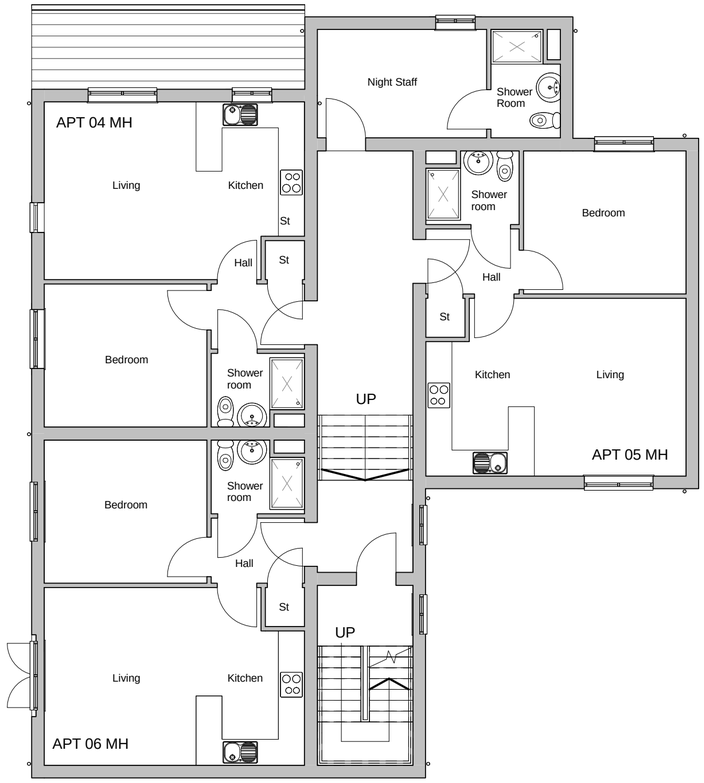

FIRST FLOOR PLAN

HomeLife
Supported Accommodation

Contractors and consultants are not to scale dimensions from this drawing.

Site dimensions are to be checked before work is started.
Work to figured dimensions only.
LAGP accepts no responsibilty for any unauthorised amendments to the drawing and does not permit unauthorised copying of the drawing.
This drawing is copyright and remains the property of LAGP unless otherwise agreed.

Rev	Date	Description	Issued by

LAGP Chartered Architects

Kings Dock Mill, Tabley Street, Liverpool. L1 8DB

Telephone: +44(0)151 703 0798 Email: jp@lagp.co.uk

Client	HomeLife			
Job title	Wood View, Huddersfield			
Drawing title	Proposed Floor Plans			
Scale 1:100 @ A2		Drawn JAN	Checked	Date June 17
Job number 170112		Drawing number PL 002		Rev

Original size 100mm @ A2