



ROAD 2 VERTICAL TRACKING

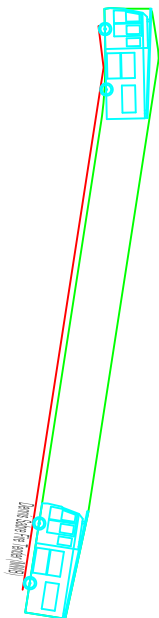


ROAD 2
X: 1:1
Y: 1:5


ROAD 3 VERTICAL TRACKING

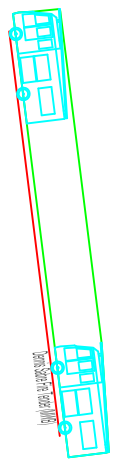


ROAD 3
X: 1:1
Y: 1:5

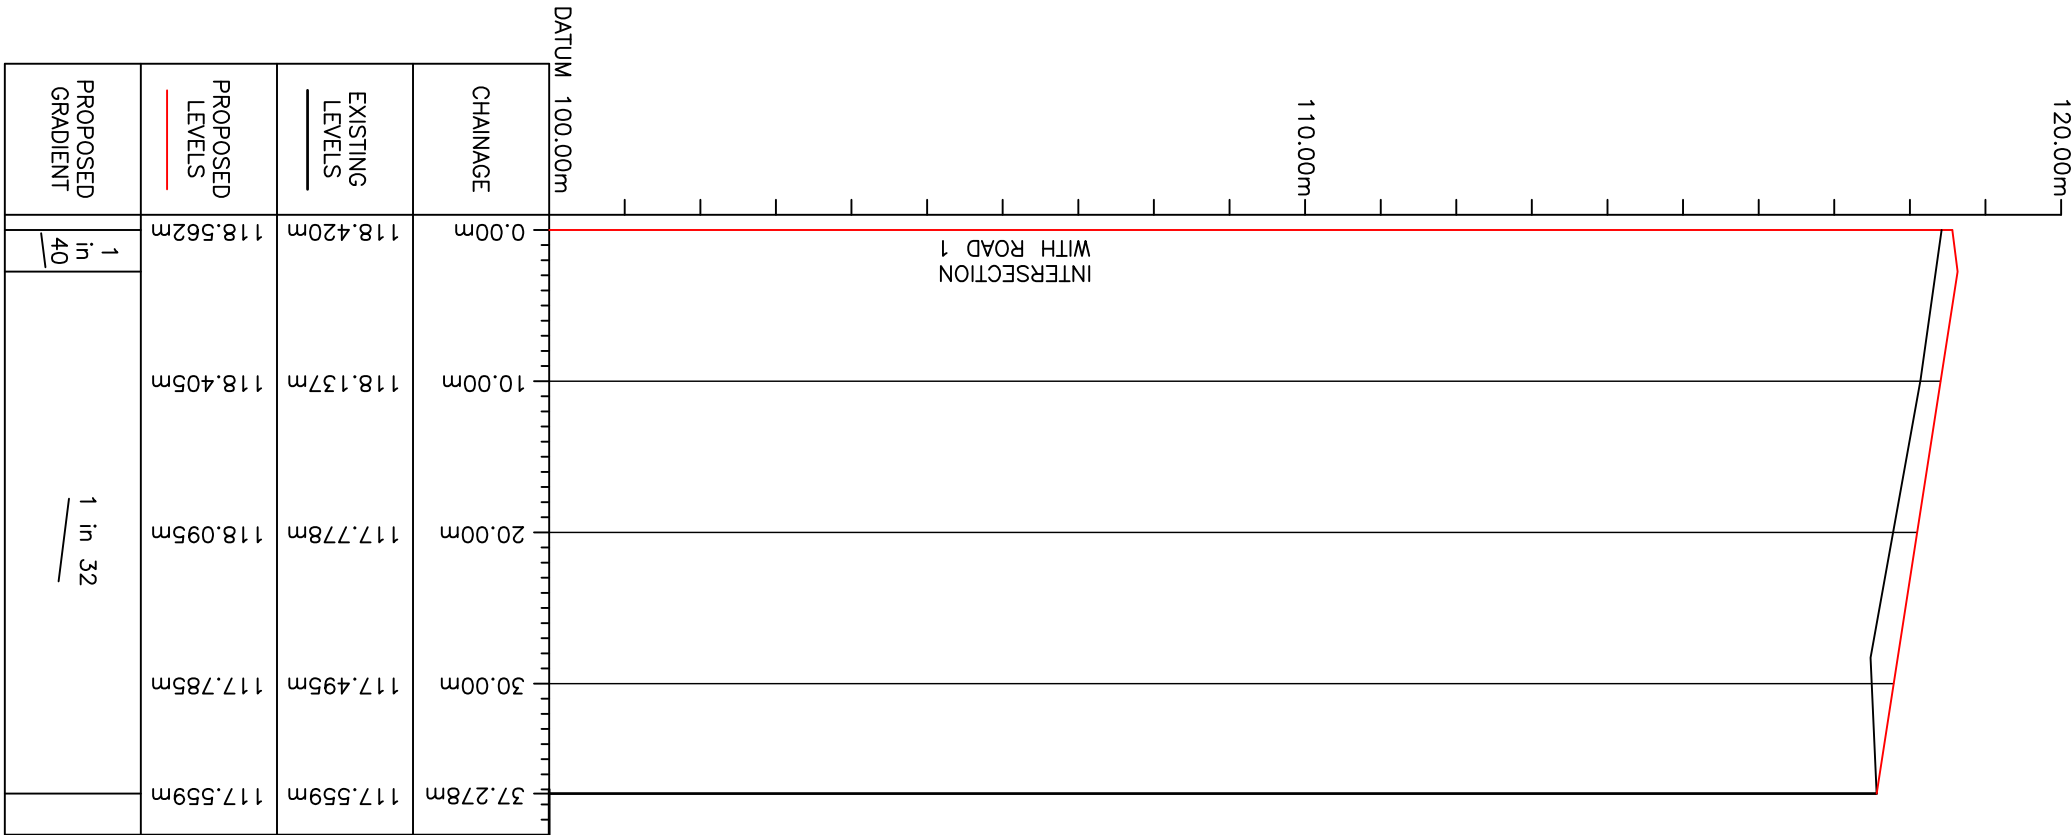

CHAINAGE	0.00m	10.00m	20.00m	30.00m	37.278m
EXISTING LEVELS	118.420m	118.137m	117.778m	117.495m	117.559m
PROPOSED LEVELS	118.562m	118.405m	118.095m	117.785m	117.559m
PROPOSED GRADIENT	1 in 32				

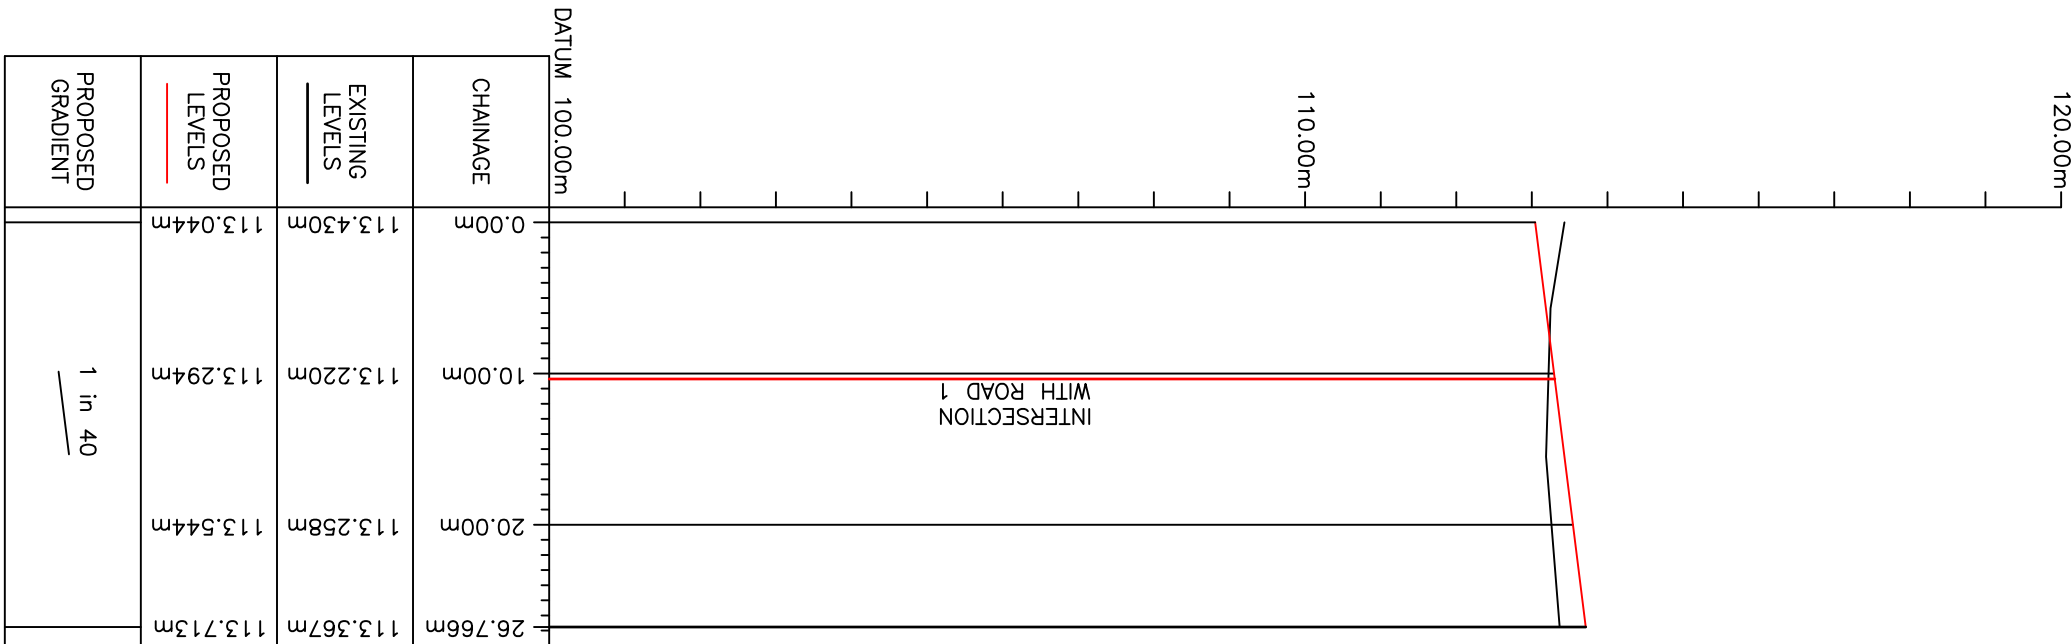

CHAINAGE	0.00m	10.00m	20.00m	26.766m
EXISTING LEVELS	113.430m	113.220m	113.258m	113.367m
PROPOSED LEVELS	113.044m	113.294m	113.544m	113.713m
PROPOSED GRADIENT	1 in 40			

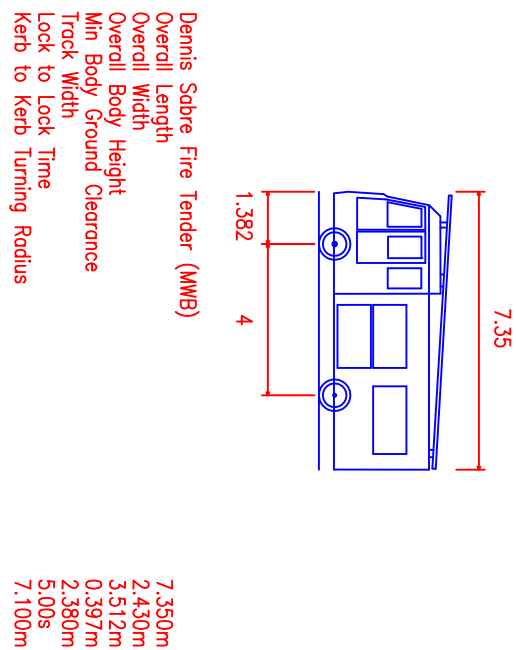

REV	DATE	DESCRIPTION
J	15.11.18	AMENDMENTS AS PER RSA REQUIREMENTS
I	12.10.18	AMENDMENTS AFTER S38 COMMENTS
H	04.10.18	LONG SECTION & TRACKING AMENDMENTS
G	07.09.18	NEW LAYOUT RECEIVED



PARAGON HIGHWAYS

PARAGON HIGHWAYS
UNIT 2, THE OFFICE CAMPUS,
PARAGON BUSINESS PARK, RED HALL
COURT, WAKEFIELD WF1 2UY
01924 291536 /
MAIL@PARAGONHIGHWAYS.COM

SCALE: 1:500 @A1

DATE: NOV 2018

JOB 773

WOODHEAD ROAD, HONLEY ROAD 2 & 3 LONG SECTION WITH VERTICAL TRACKING	DRAWN BY JJJH CHECKED BY LO
--	--------------------------------