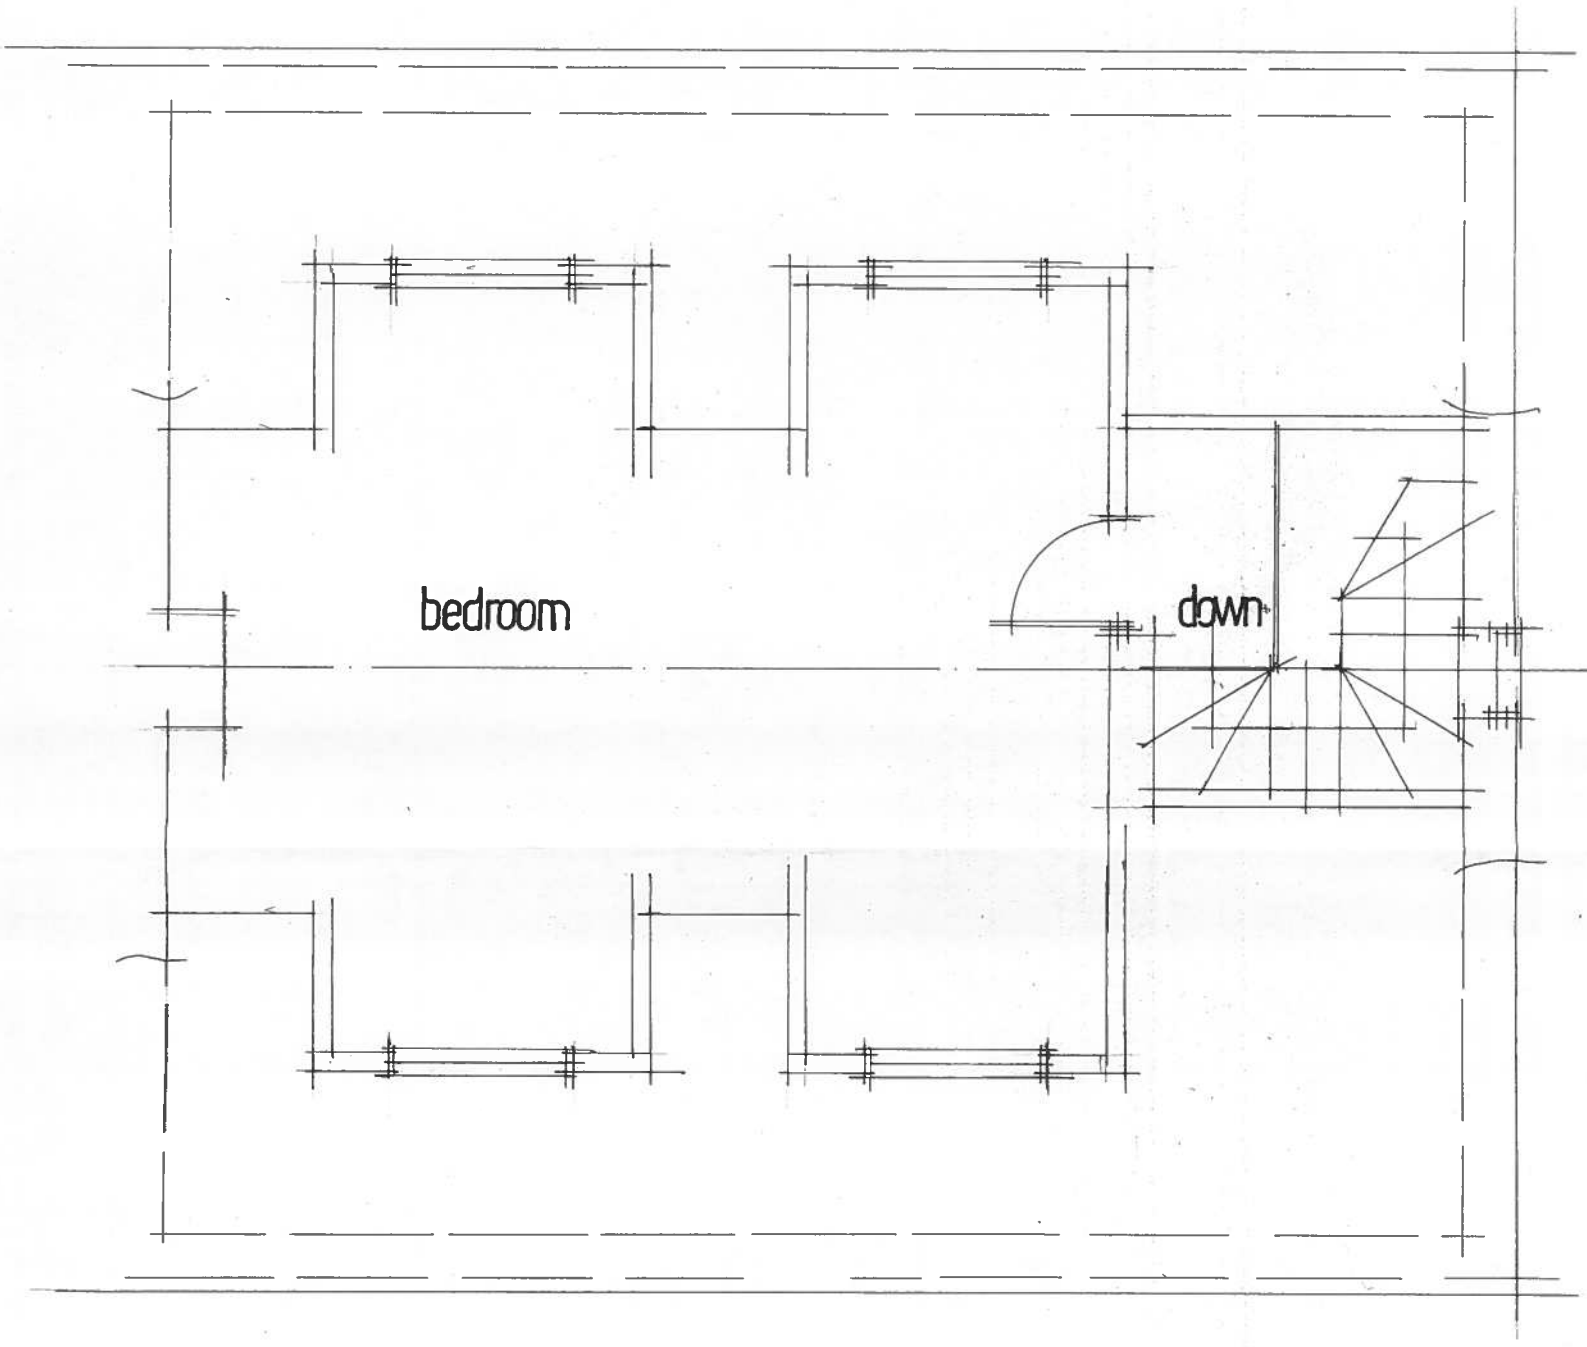


PROPOSED SECOND FLOOR

14 HOWARD AVENUE
LINDLEY HUDDERSFIELD

DRG NO 1740·5 SCALE 1·50