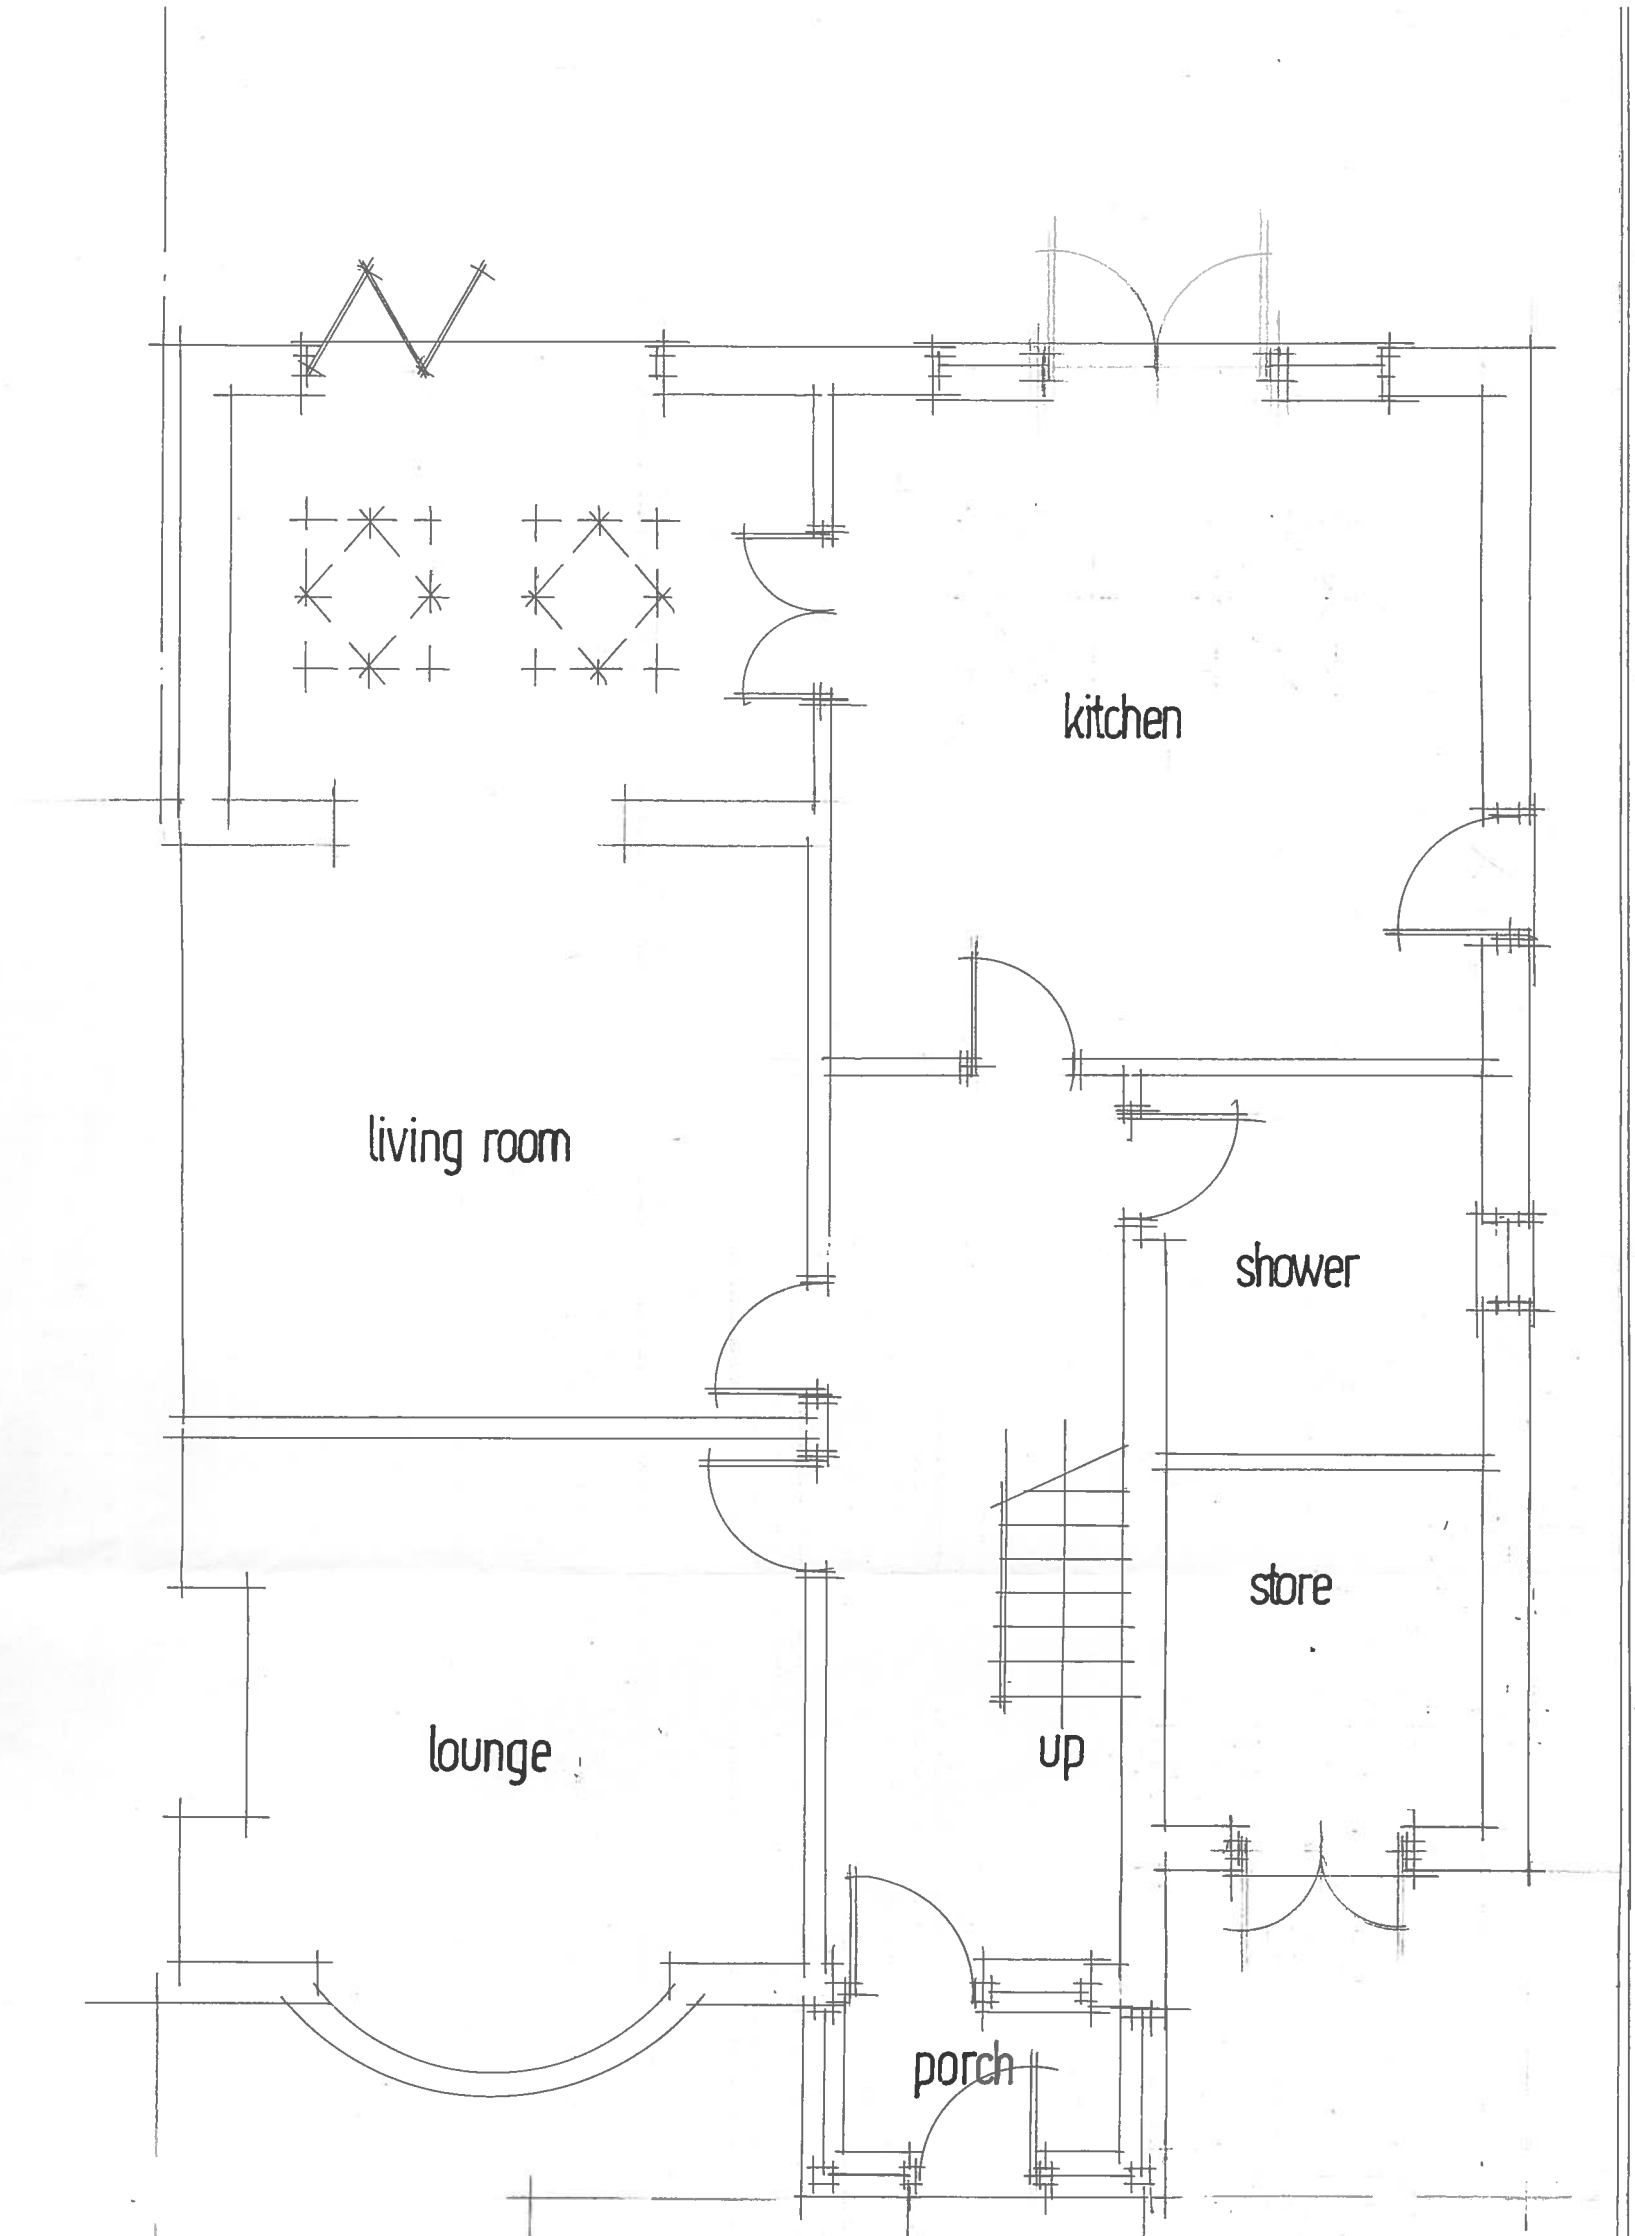


PROPOSED GROUND FLOOR

14 HOWARD AVE
LINDLEY HUDDERSFIELD

1 2

DRG NO 1740·3A SCALE 1·50