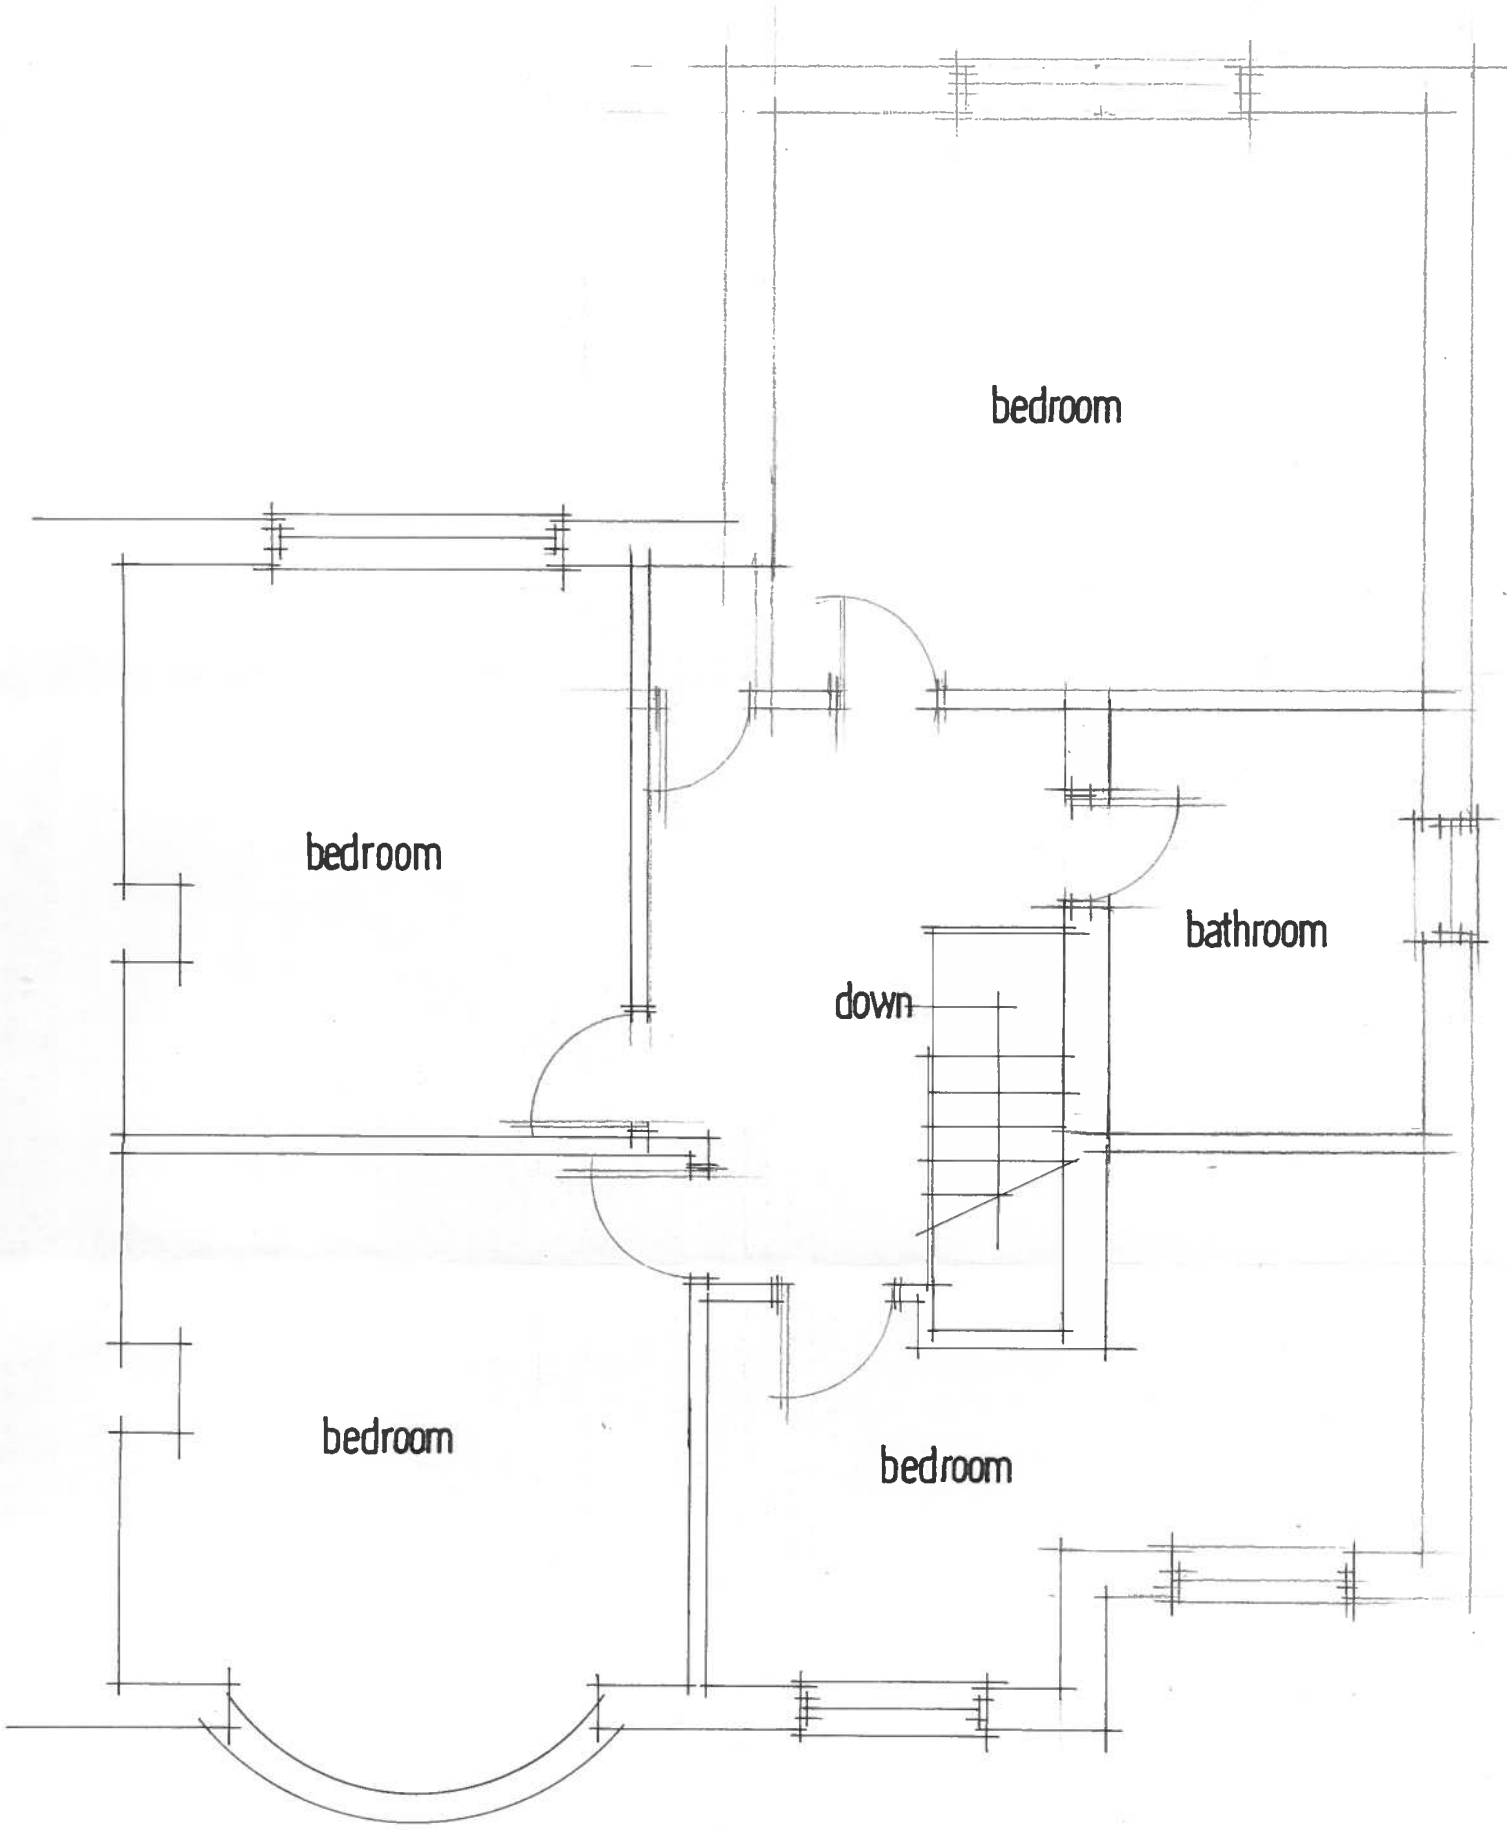


PROPOSED FIRST FLOOR

14 HOWARD AVENUE
LINDLEY HUDDERSFIELD

DRG NO 1740 · 4A SCALE 1·50