
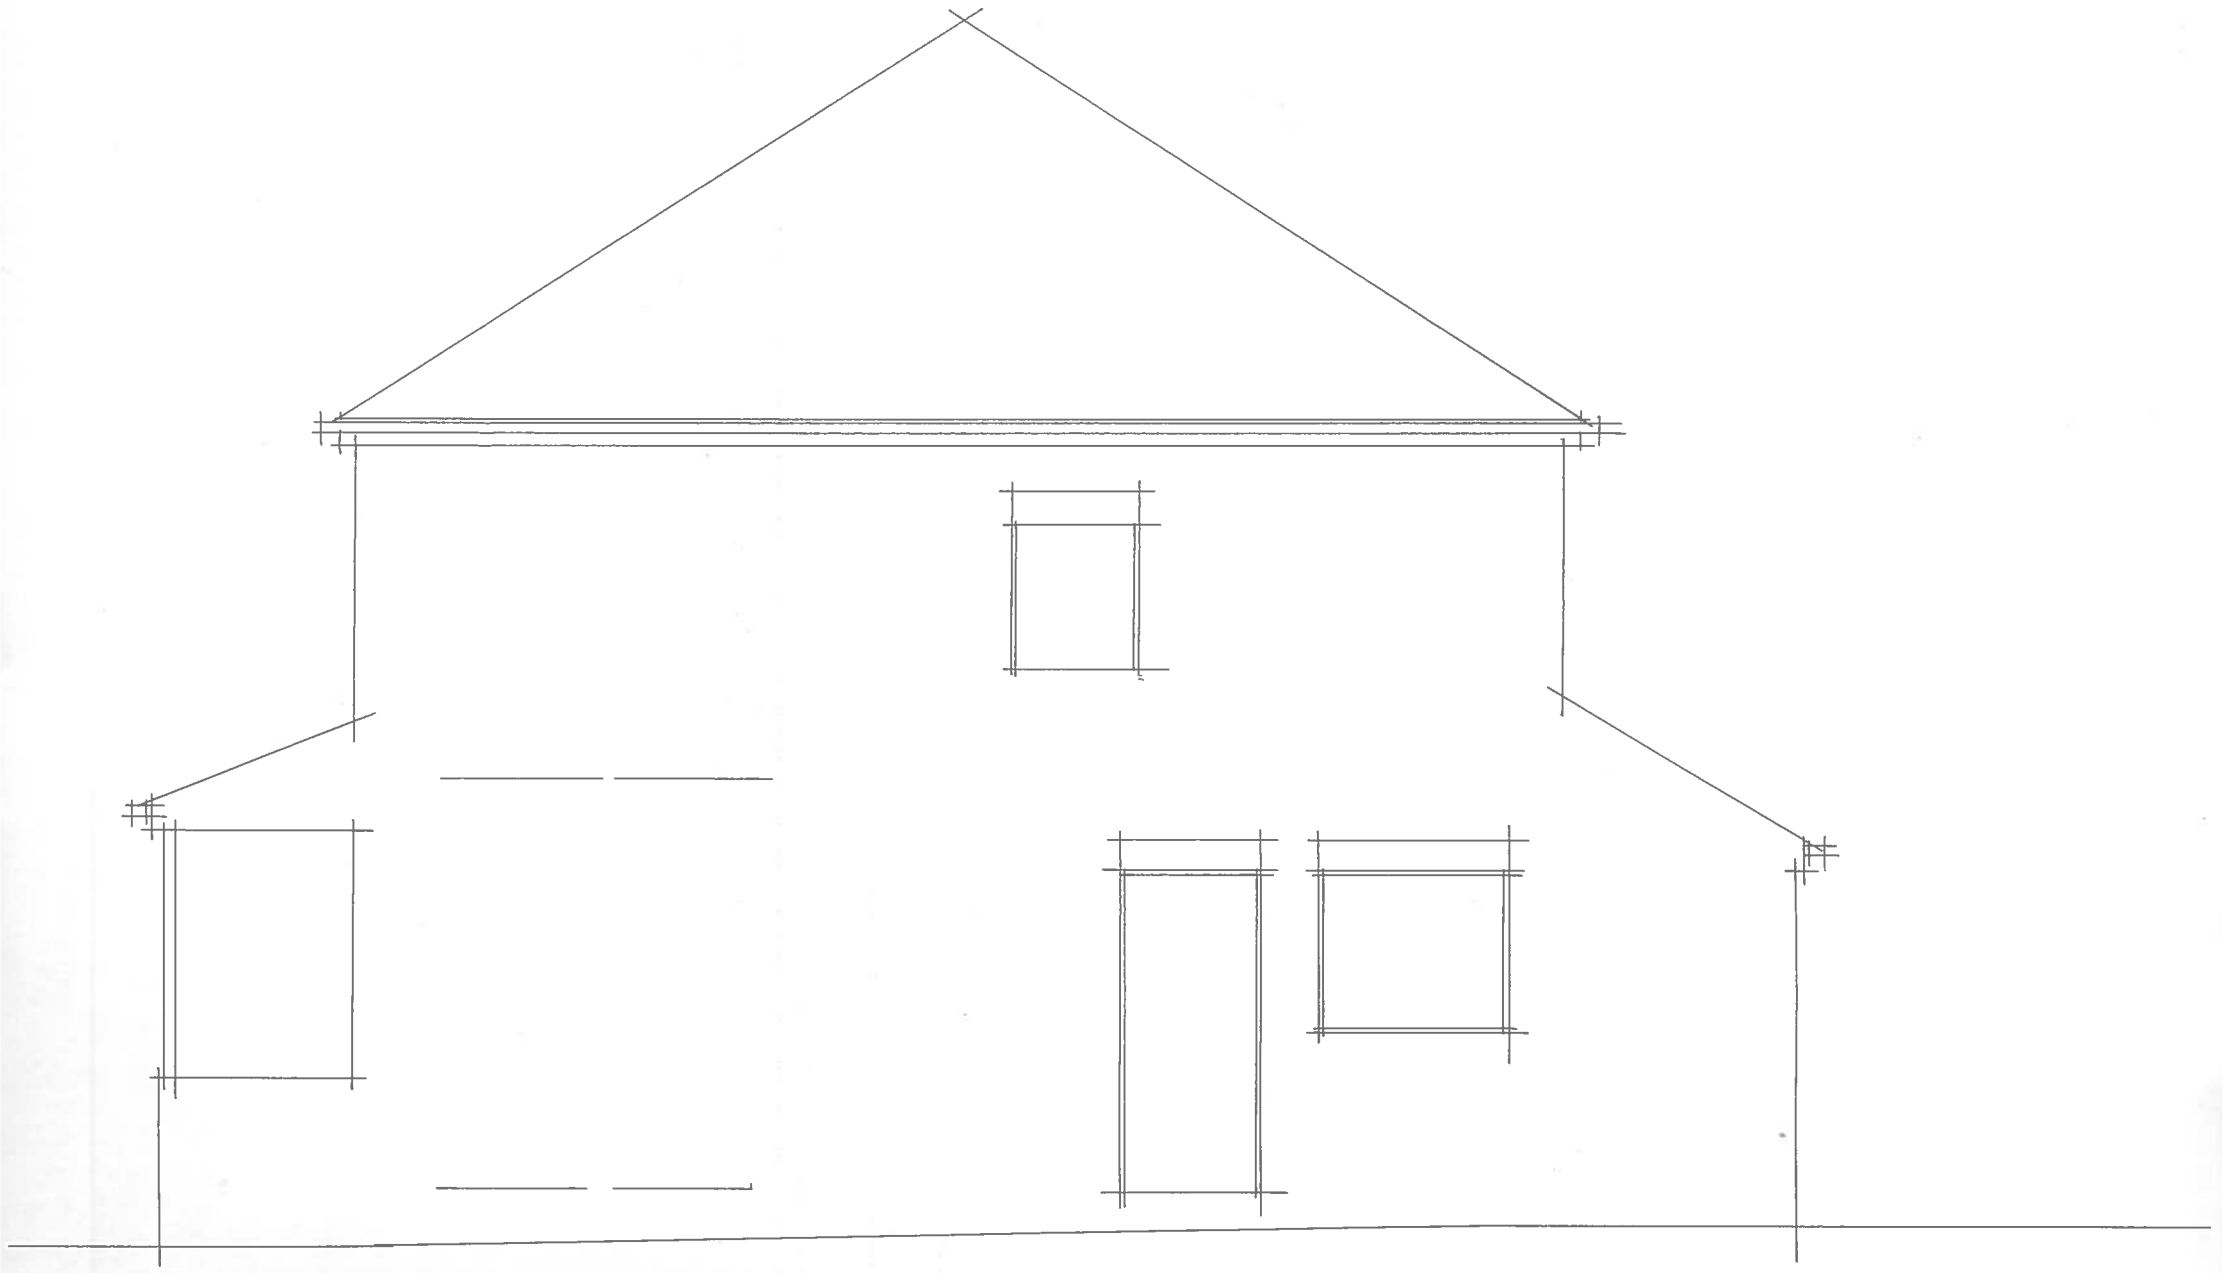


EXISTING SIDE ELEVATION

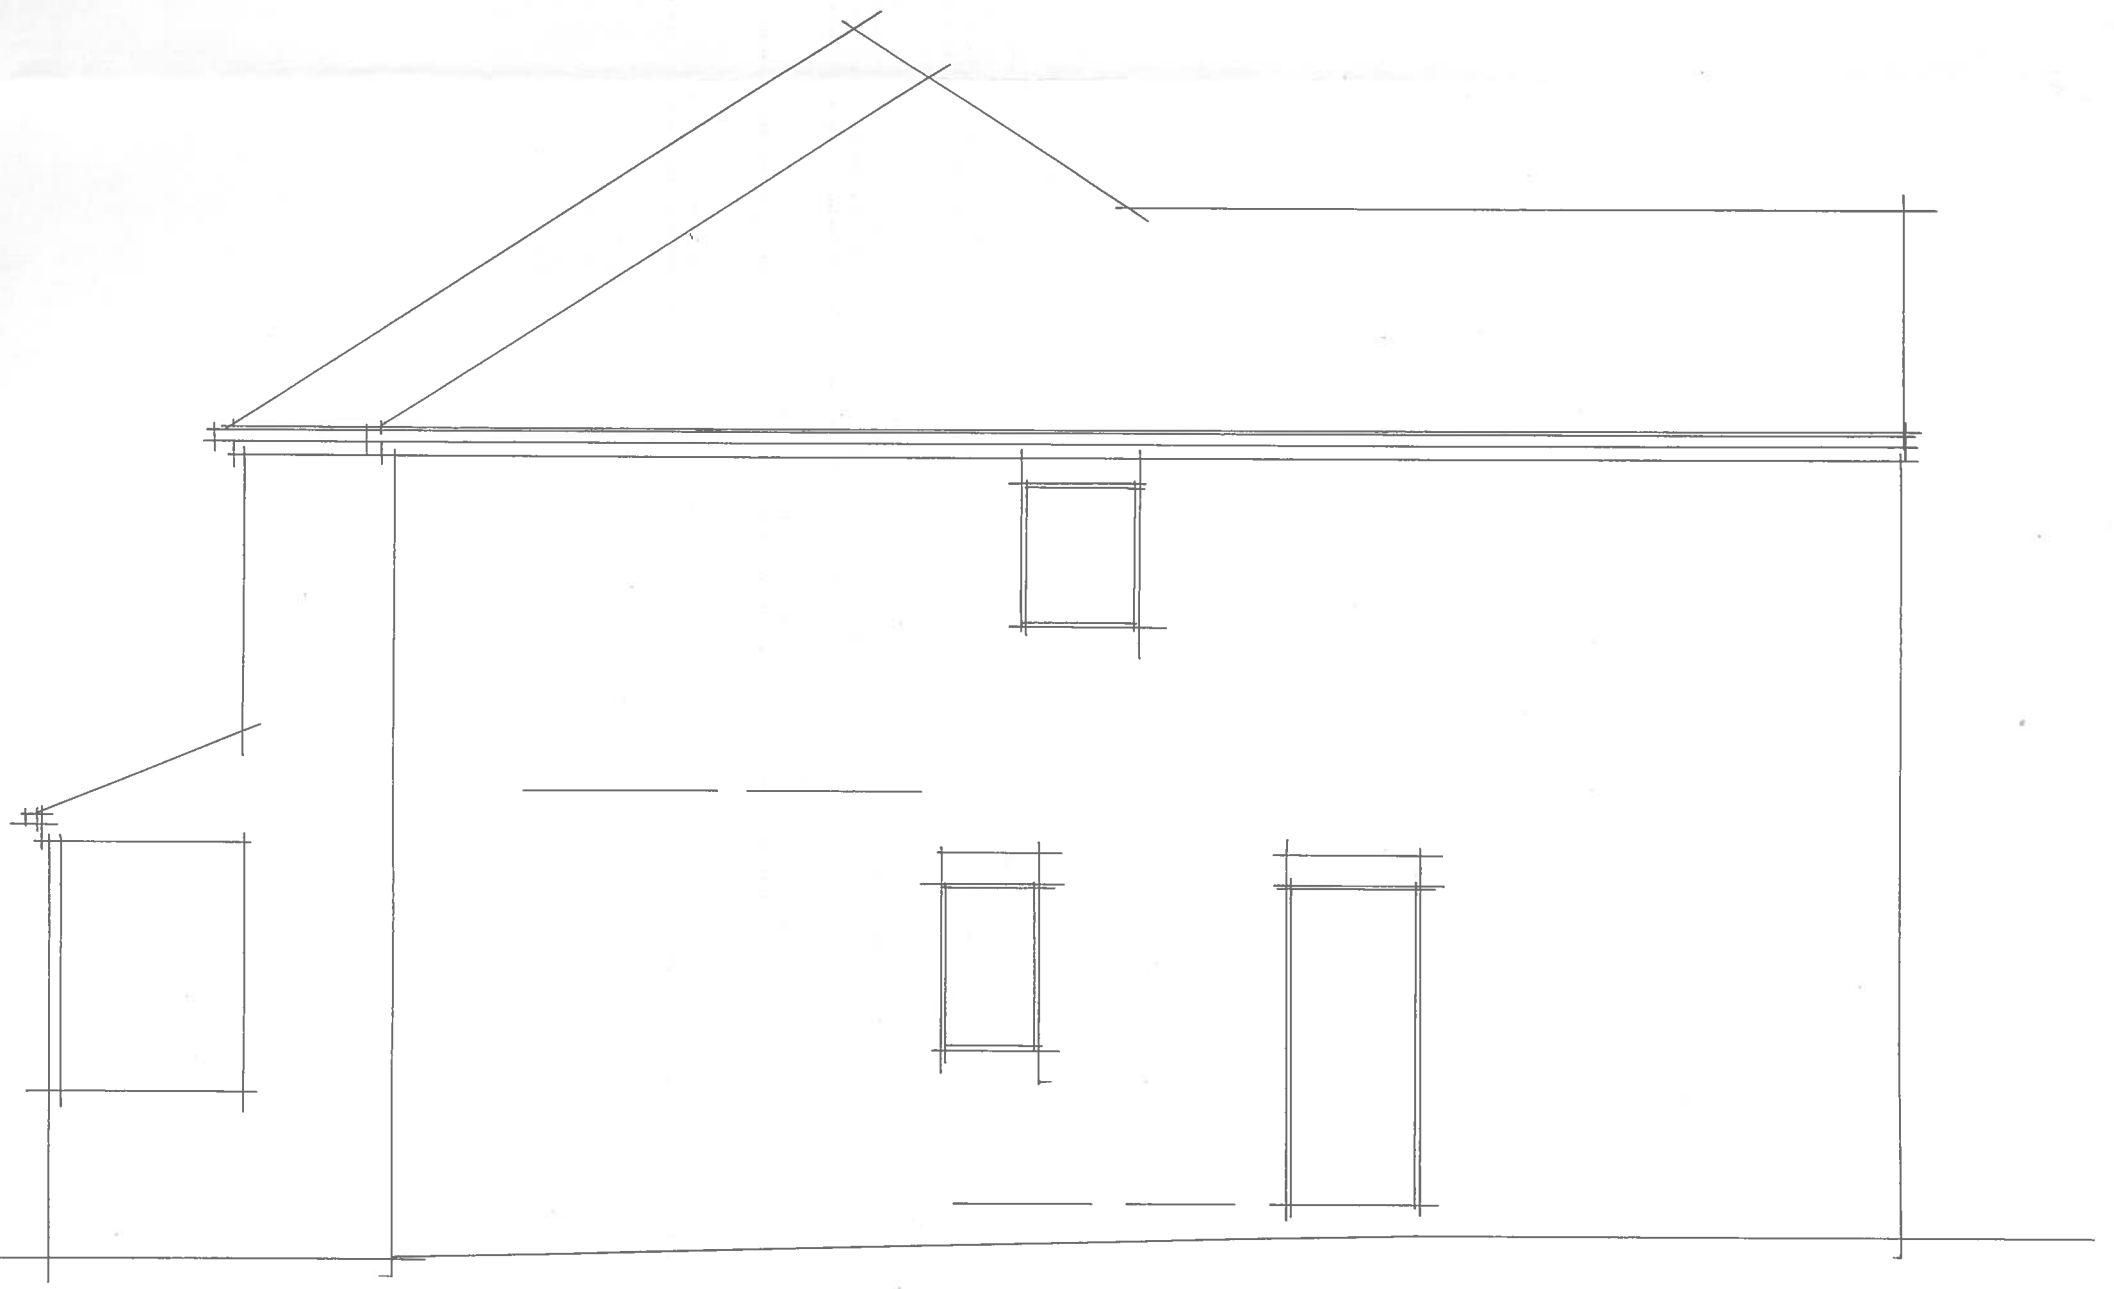

PROPOSED SIDE ELEVATION

74 HOWARD AVENUE
LINDLEY HUDDERSFIELD

DRG NO 1740·8A SCALE 1·50