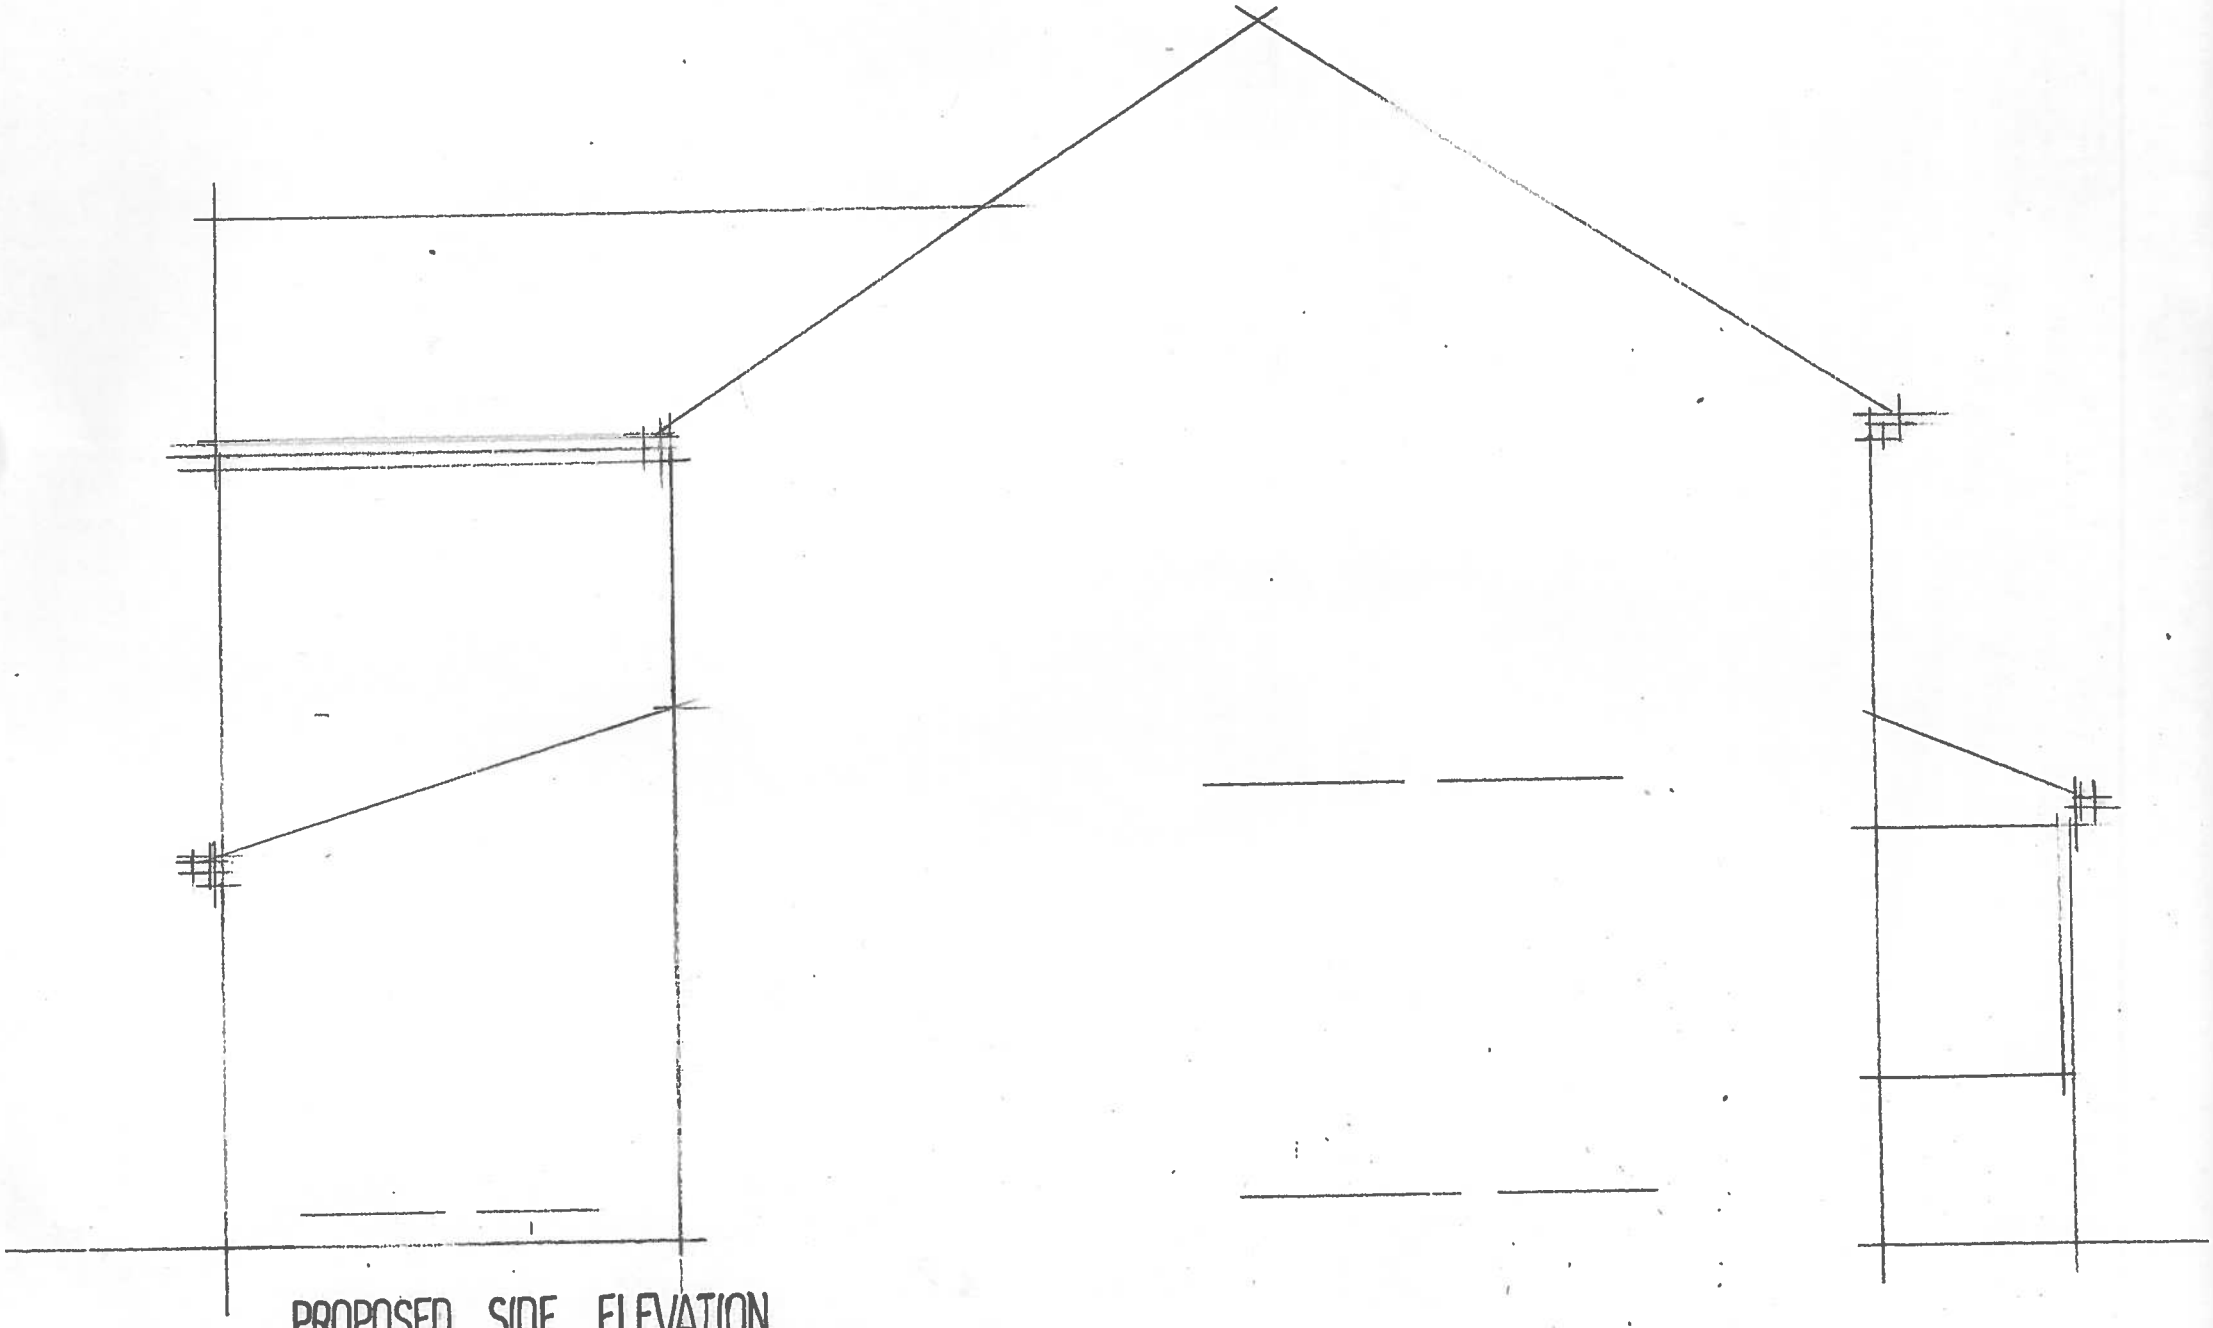


PROPOSED SIDE ELEVATION
14 HOWARD AVE LINDLEY HUDDERSFIELD DRG NO 1740·9 SCALE 1·50