



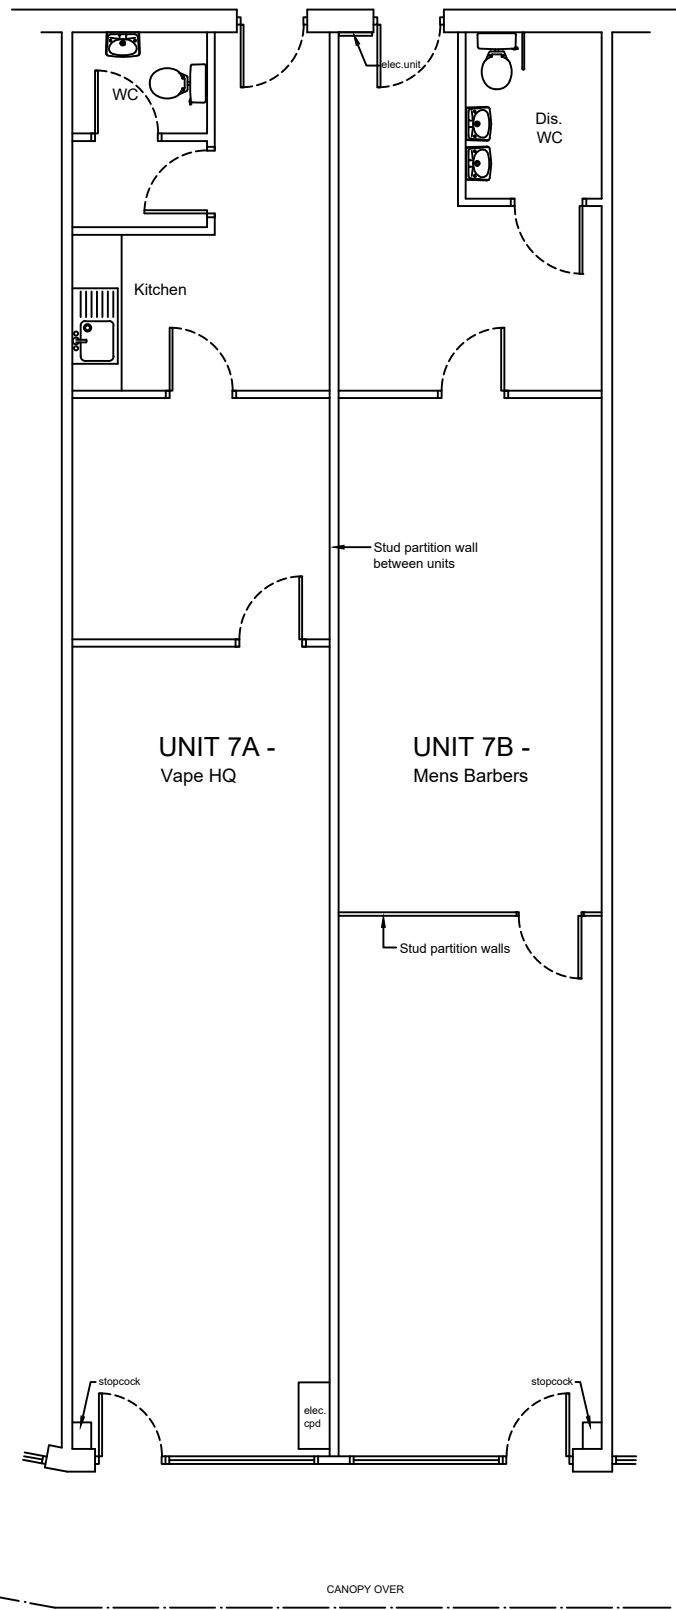

Existing Plan (1:100)




Existing Elevation (1:100)

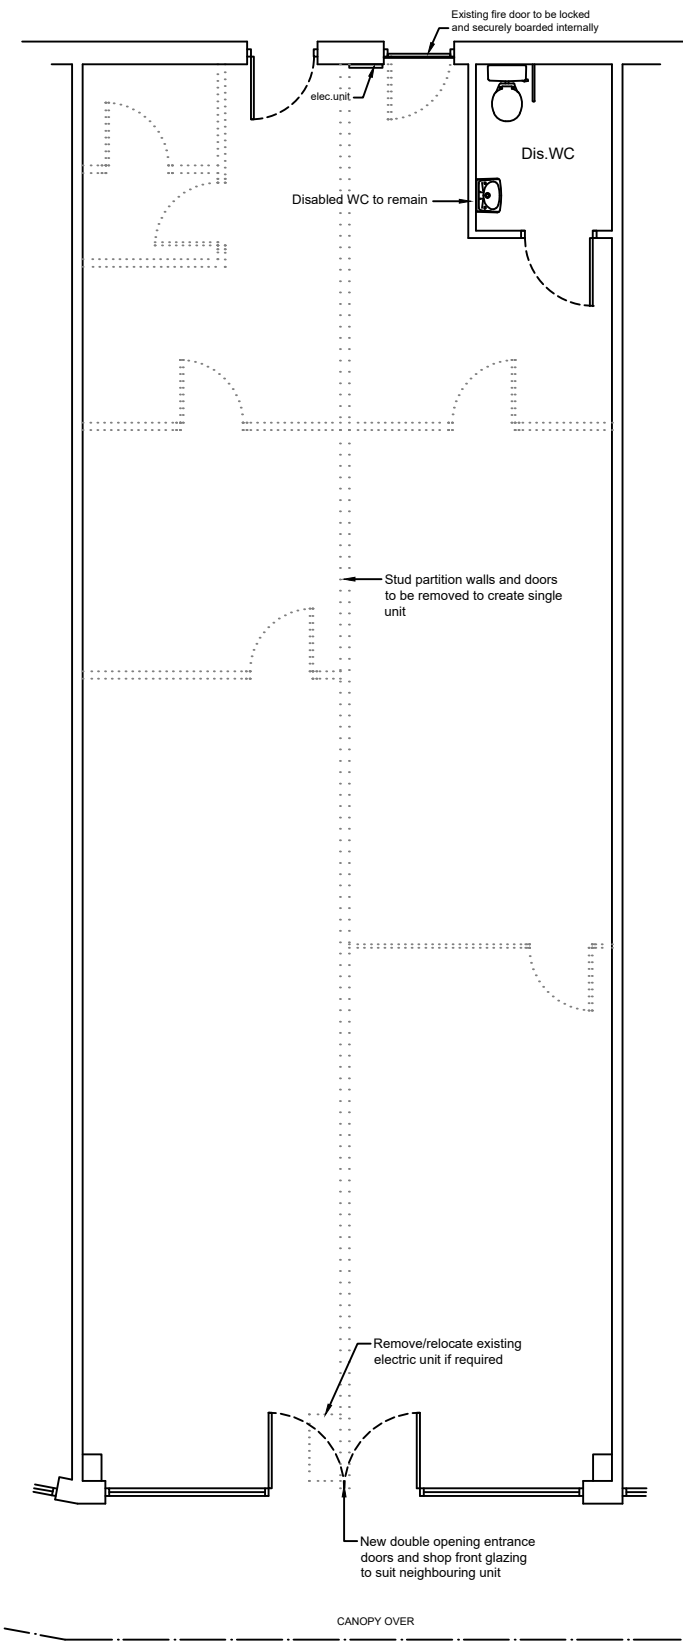

Proposed Plan (1:100)



Proposed Elevation (1:100)

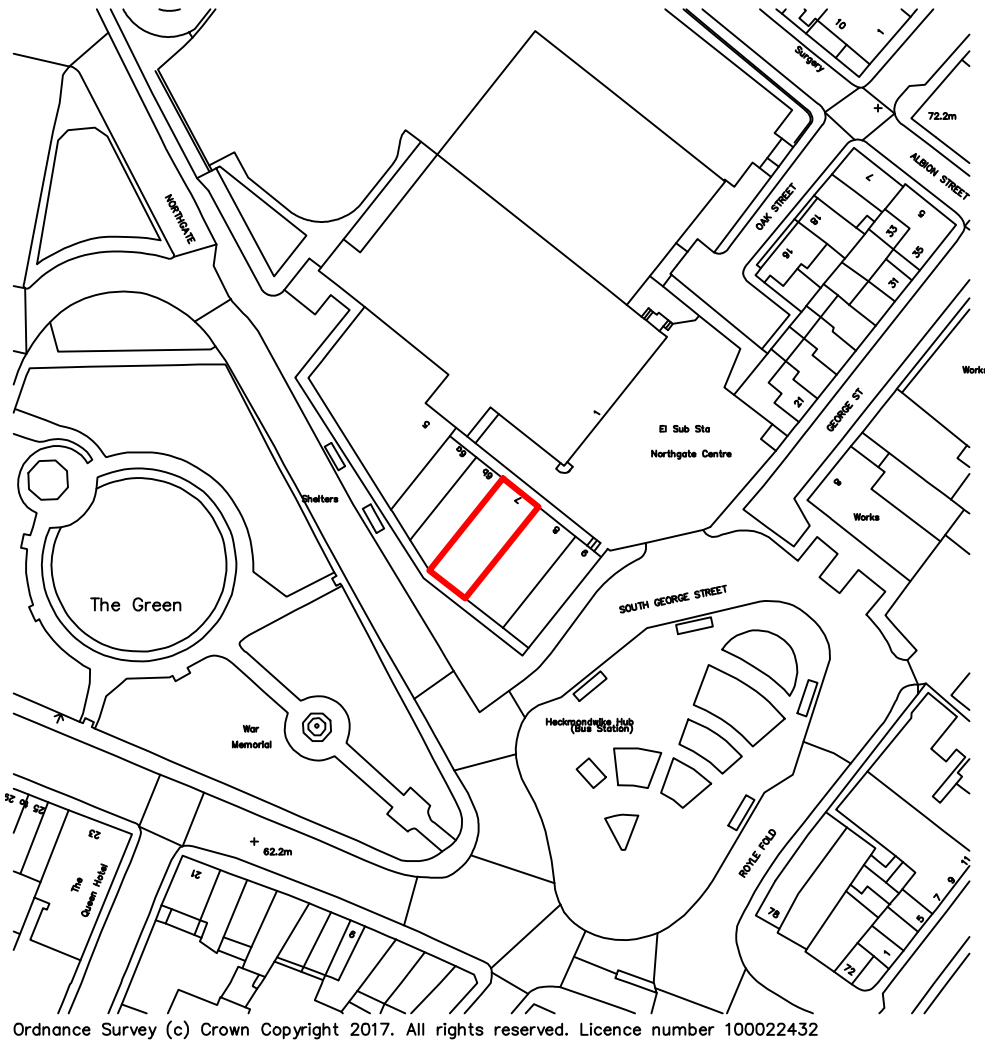

Location Plan (1:1250)

Notes:
ALL DIMENSIONS TO BE CHECKED ON SITE PRIOR TO COMMENCEMENT OF ANY WORK RELATING TO THESE DRAWINGS. FIGURED DIMENSIONS SHOULD TAKE PREFERENCE OVER SCALED, ACCURATE DIMENSIONS REQUIRED SHOULD NOT BE SCALED FROM A PDF COPY OR SHOULD REFER TO SPECIFIC FIGURED DIMENSIONS ON THE DRAWING.

A	Rear fire door to be securely boarded up	AMJ	Jul '17
REV:	DESCRIPTION:	BY:	DATE:
STATUS:			

01384 400123
www.lcpproperties.co.uk

CLIENT:
L.C.P Estates Ltd.

SITE:
Unit 7 (Combined) Northgate, Heckmondwike

TITLE: Proposed Plans & Elevation			
SCALE AT A2: 1:100	DATE: July '17	DRAWN: AMJ	CHECKED:
PROJECT NO:	DRAWING NO: 02	REVISION: A	