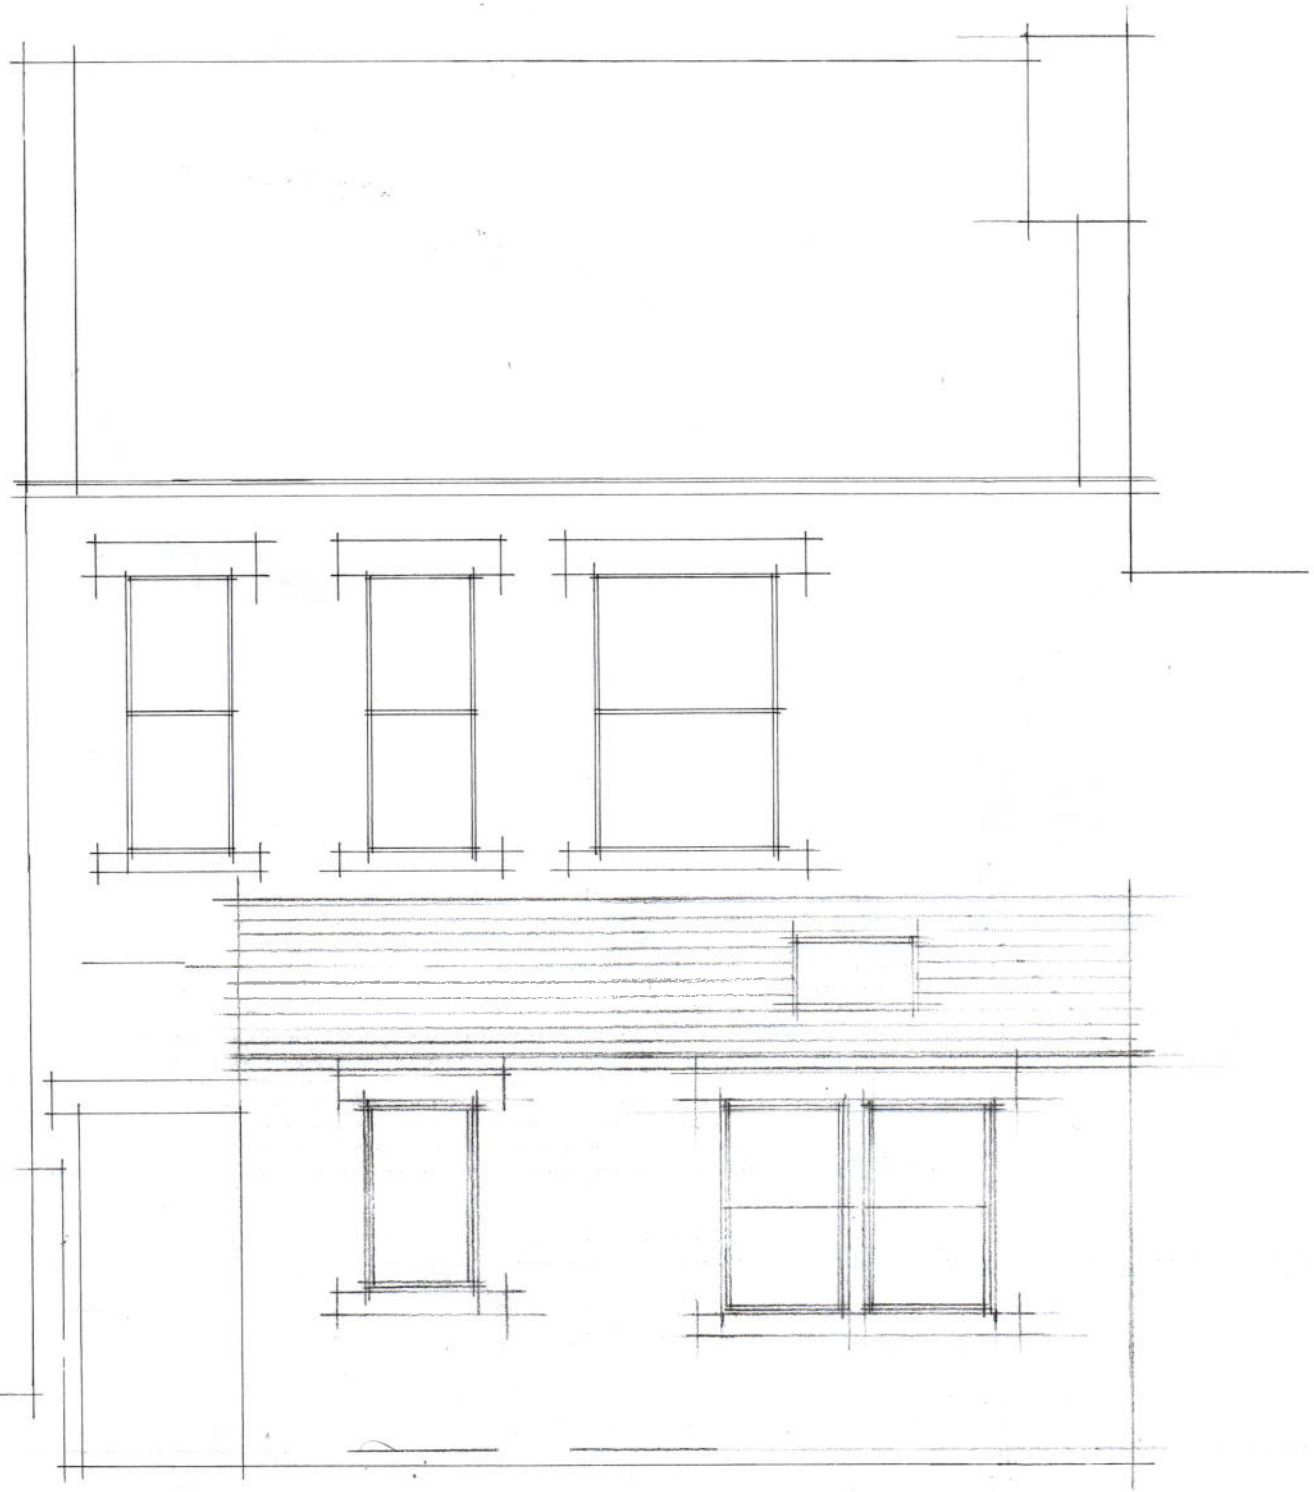


PROPOSED REAR ELEVATION

21 SPRINGWOOD AVE HUDDERSFIELD

DRG NO 1728·4 SCALE 1·50