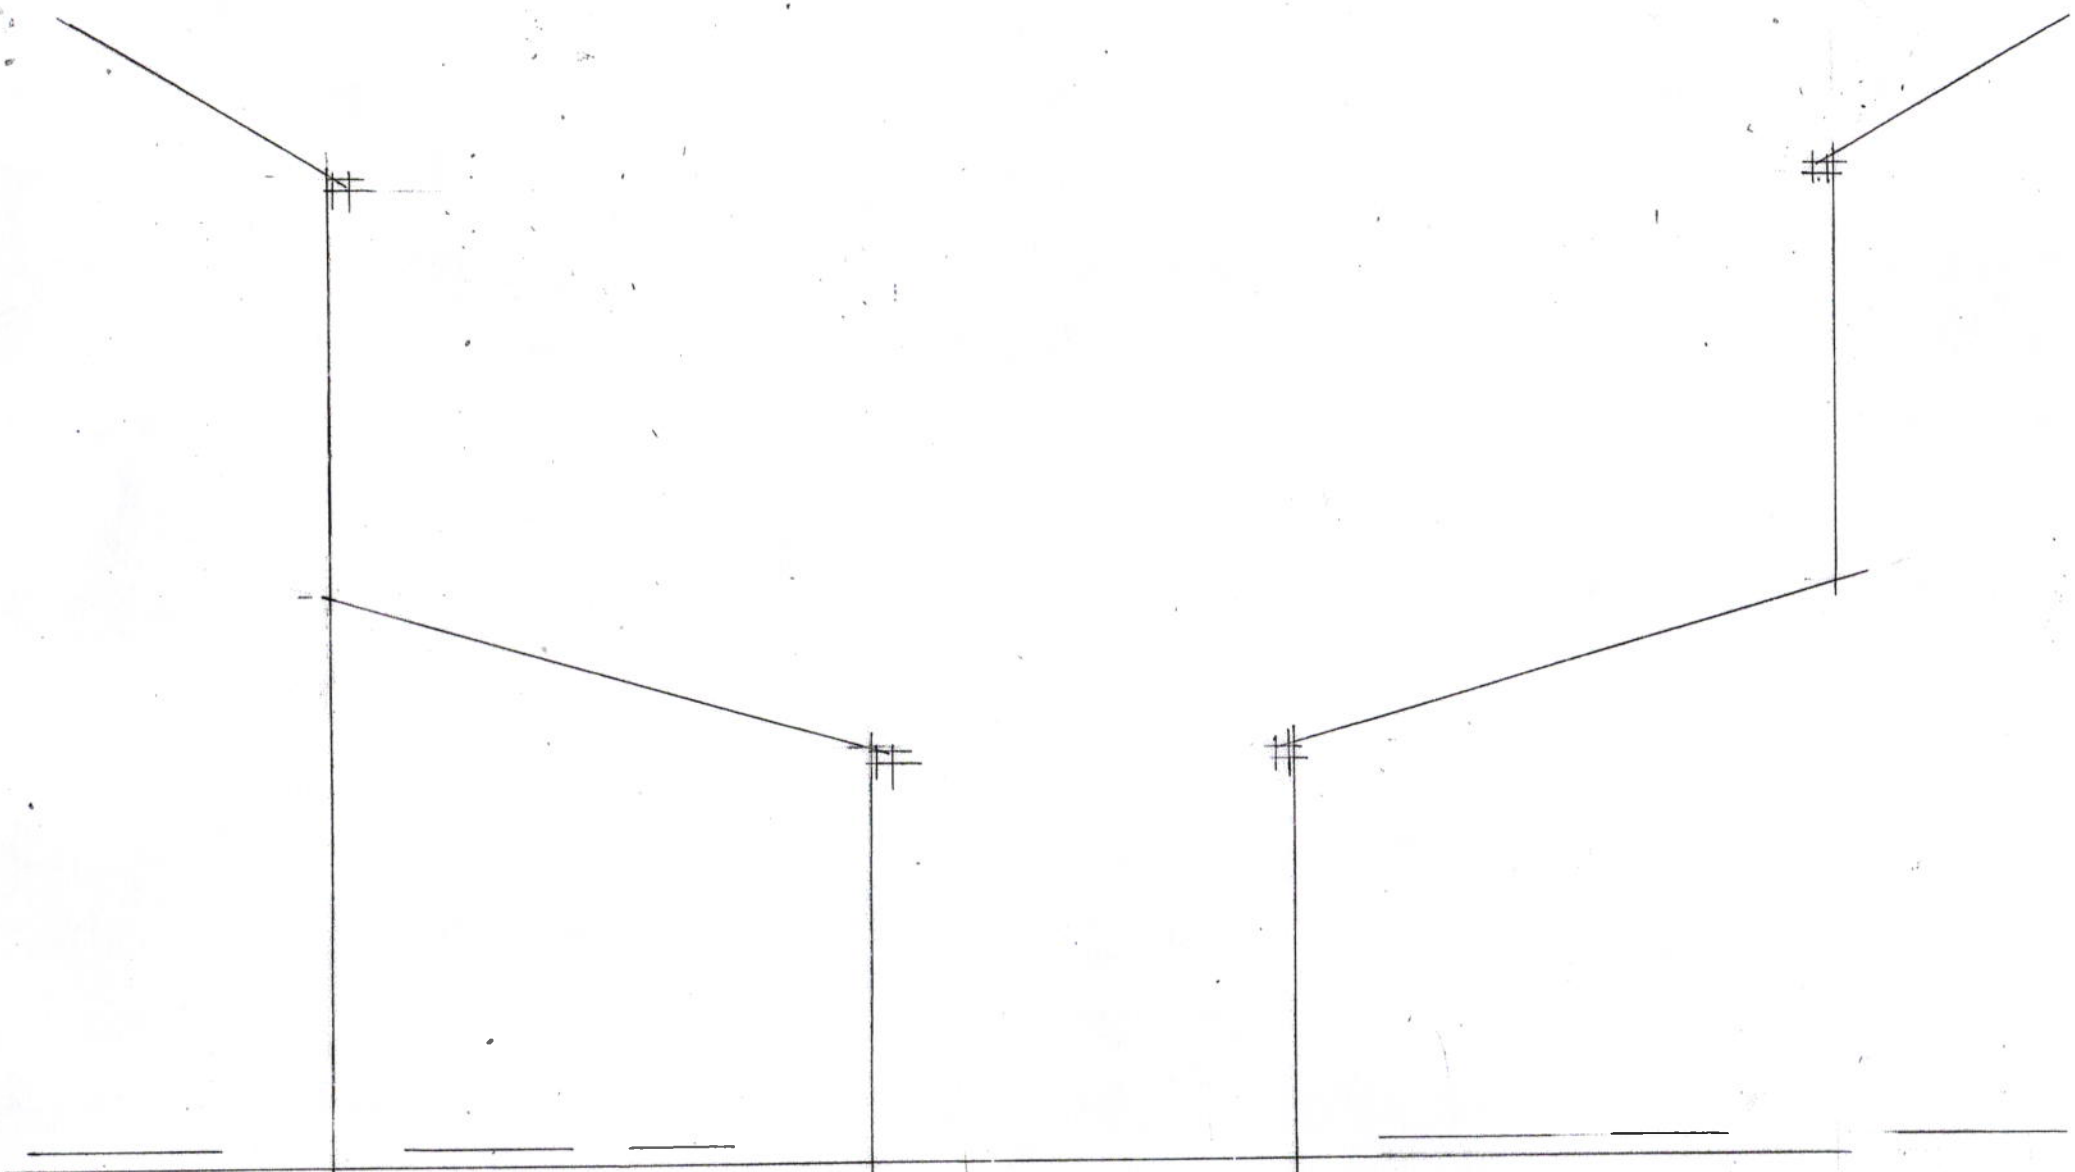


PROPOSED SIDE ELEVATION

PROPOSED SIDE ELEVATION

21 SPRINGWOOD AVE
HUDDERSFIELD

DRG NO 1728·5 SCALE 1·50