REVISION

a - car port removed - mar 17
b - dimension change - 07.06.17



EXISTING FRONT ELEVATION



PROPOSED FRONT ELEVATION

SCALE 1:100



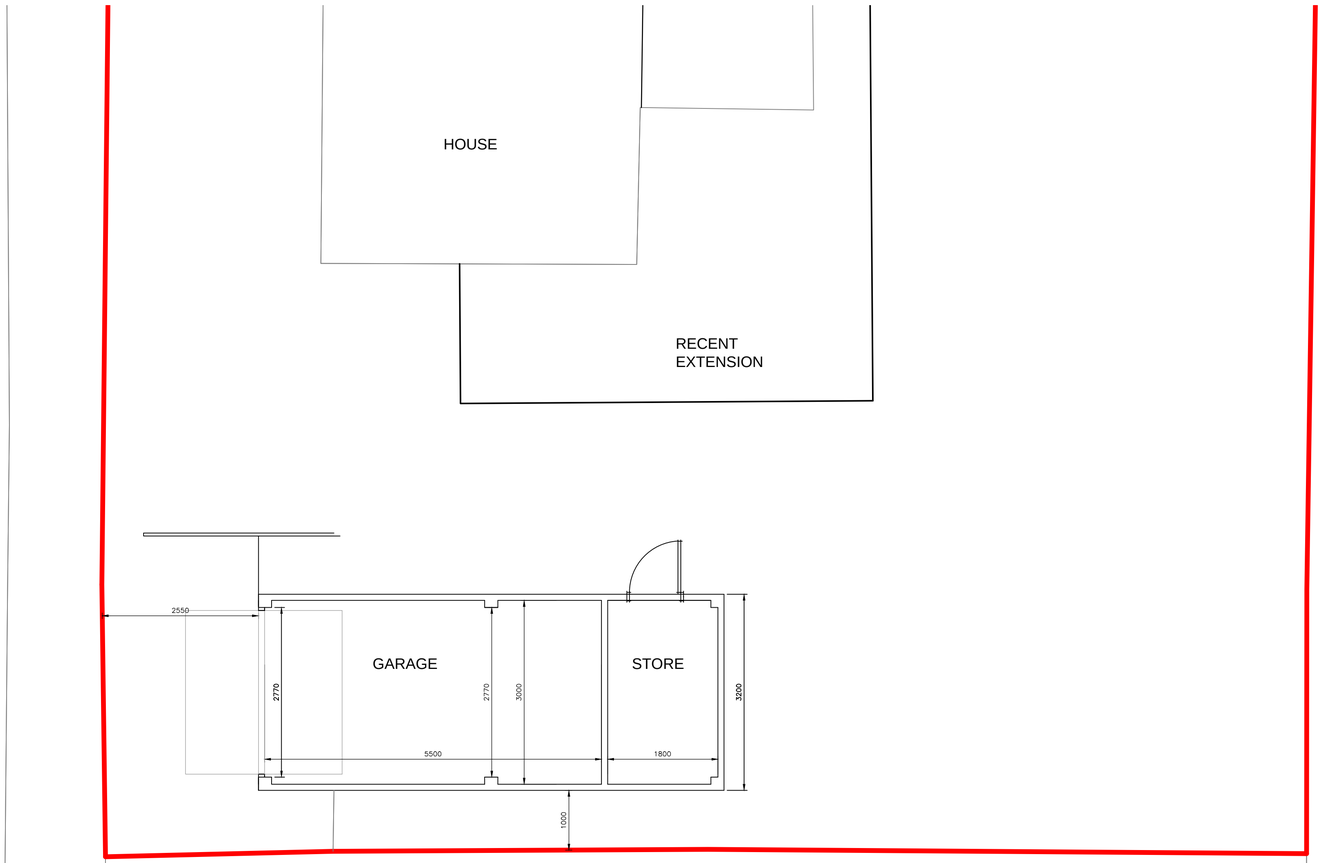

PROPOSED GARAGE PLAN

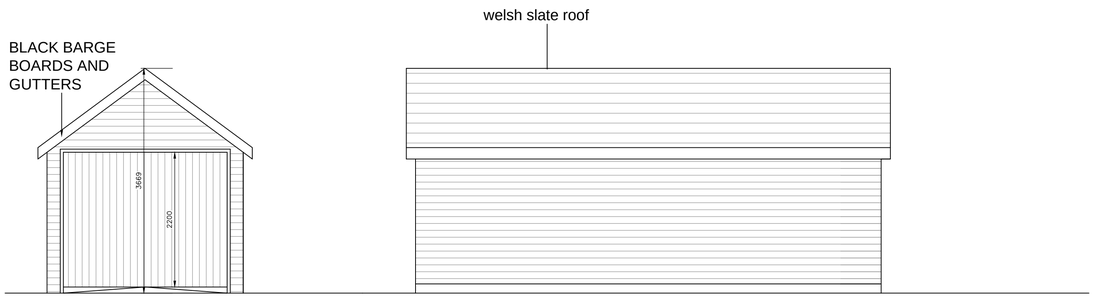

FRONT ELEVATION

FLANK ELEVATION

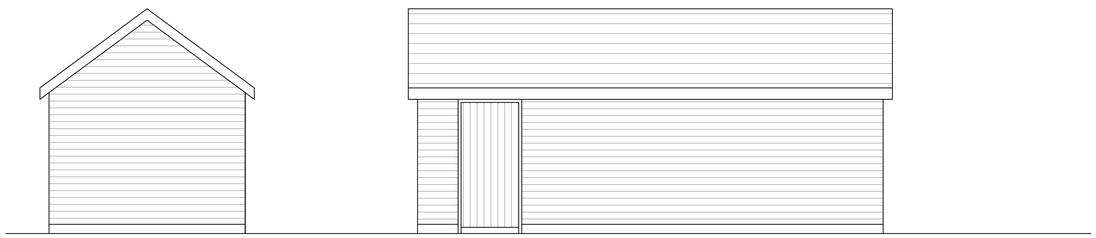

REAR ELEVATION

FLANK ELEVATION

SCALE 1:50

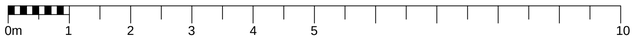

© THE CONTENTS OF THIS DRAWING REMAIN THE SOLE PROPERTY OF WELLSFIELD ASSOCIATES AND MUST NOT BE COPIED OR REPRODUCED WITHOUT PRIOR PERMISSION.

DO NOT SCALE FROM THIS DRAWING, CONTRACTOR TO CONFIRM ALL DIMENSIONS PRIOR TO COMMENCEMENT.

Wellsfield
Associates

project
24 Holly Bank Road
Huddersfield
HD3 3LX

GARAGE PLANS

date Feb 17
drawn WJ
scale 1:100 & 1:50
drg no. 3366-02b

22d