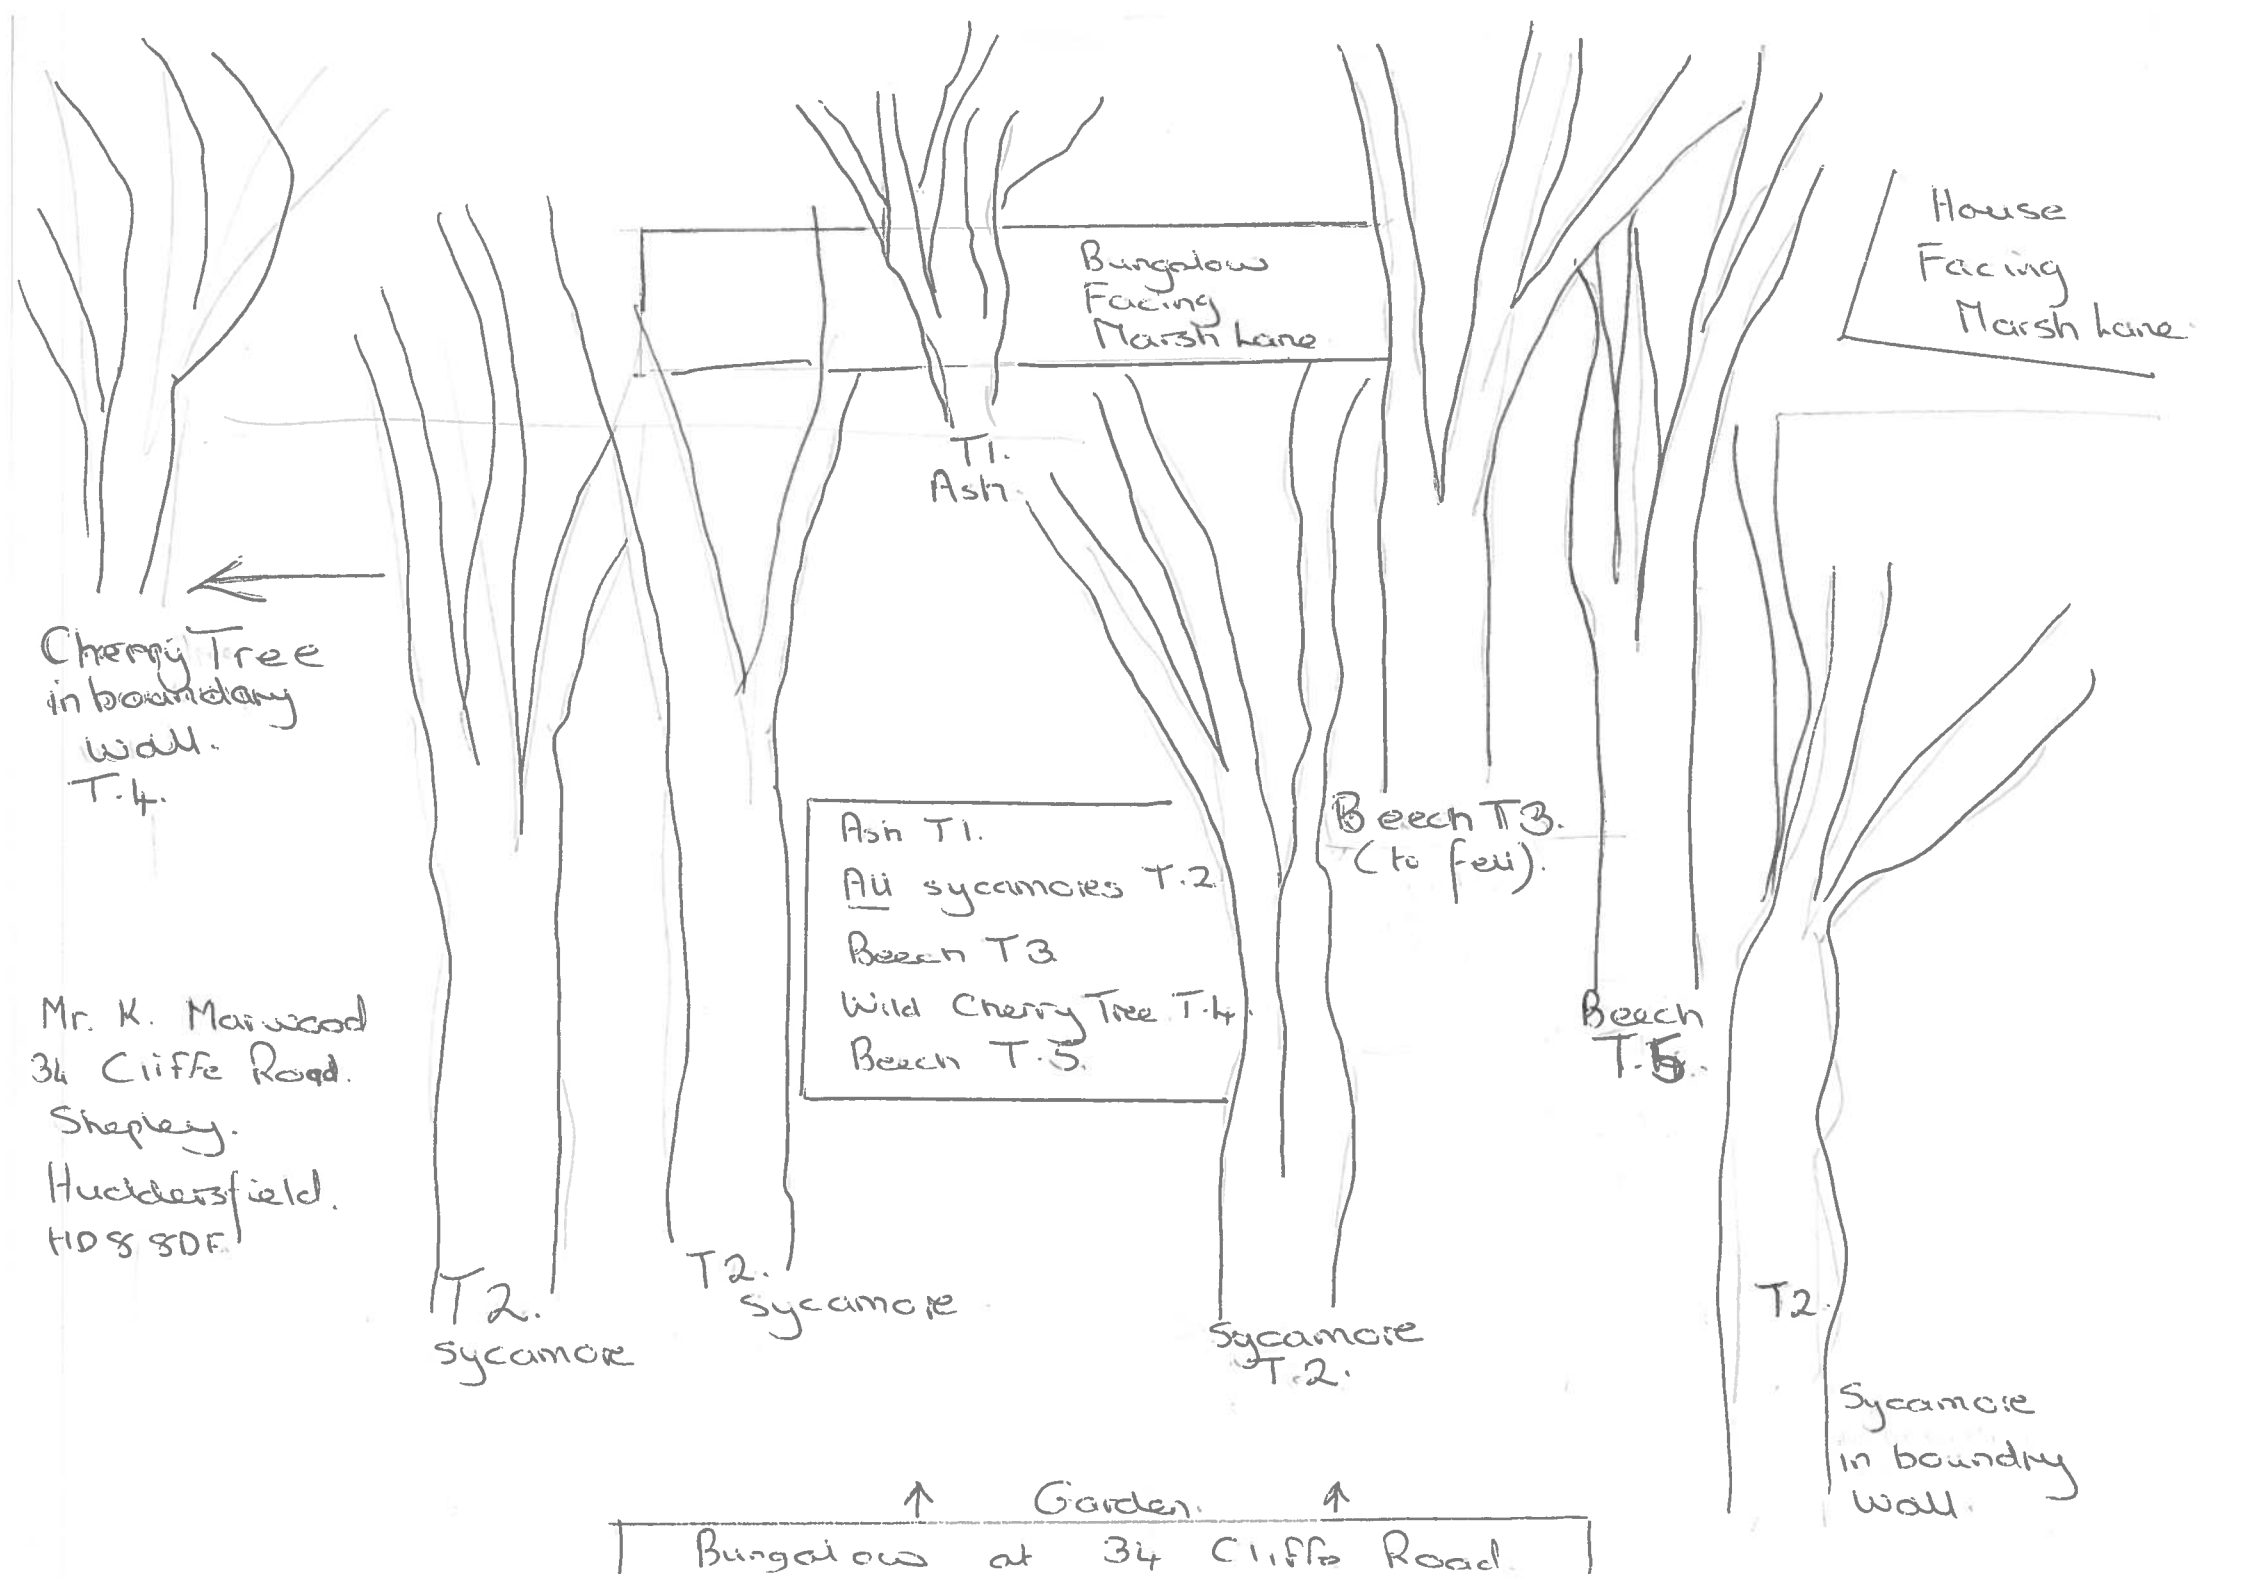
Bungalow Facing Marsh Lane
House Facing Marsh Lane
T1. Ash.
Cherry Tree in boundary wall. T.4.
Ash T1.
All sycamores T.2
Beech T3
Wild Cherry Tree T.4
Beech T.5.
Beech T3. (to fell).
Beech T.5.
T2. sycamore
T2. Sycamore
Sycamore T.2.
T2.
Sycamore in boundry wall.
Mr. K. Maiwood
34 Cliffe Road.
Shipley.
Huddersfield.
HD8 8DF.
Garden.
Bungalow at 34 Cliffe Road