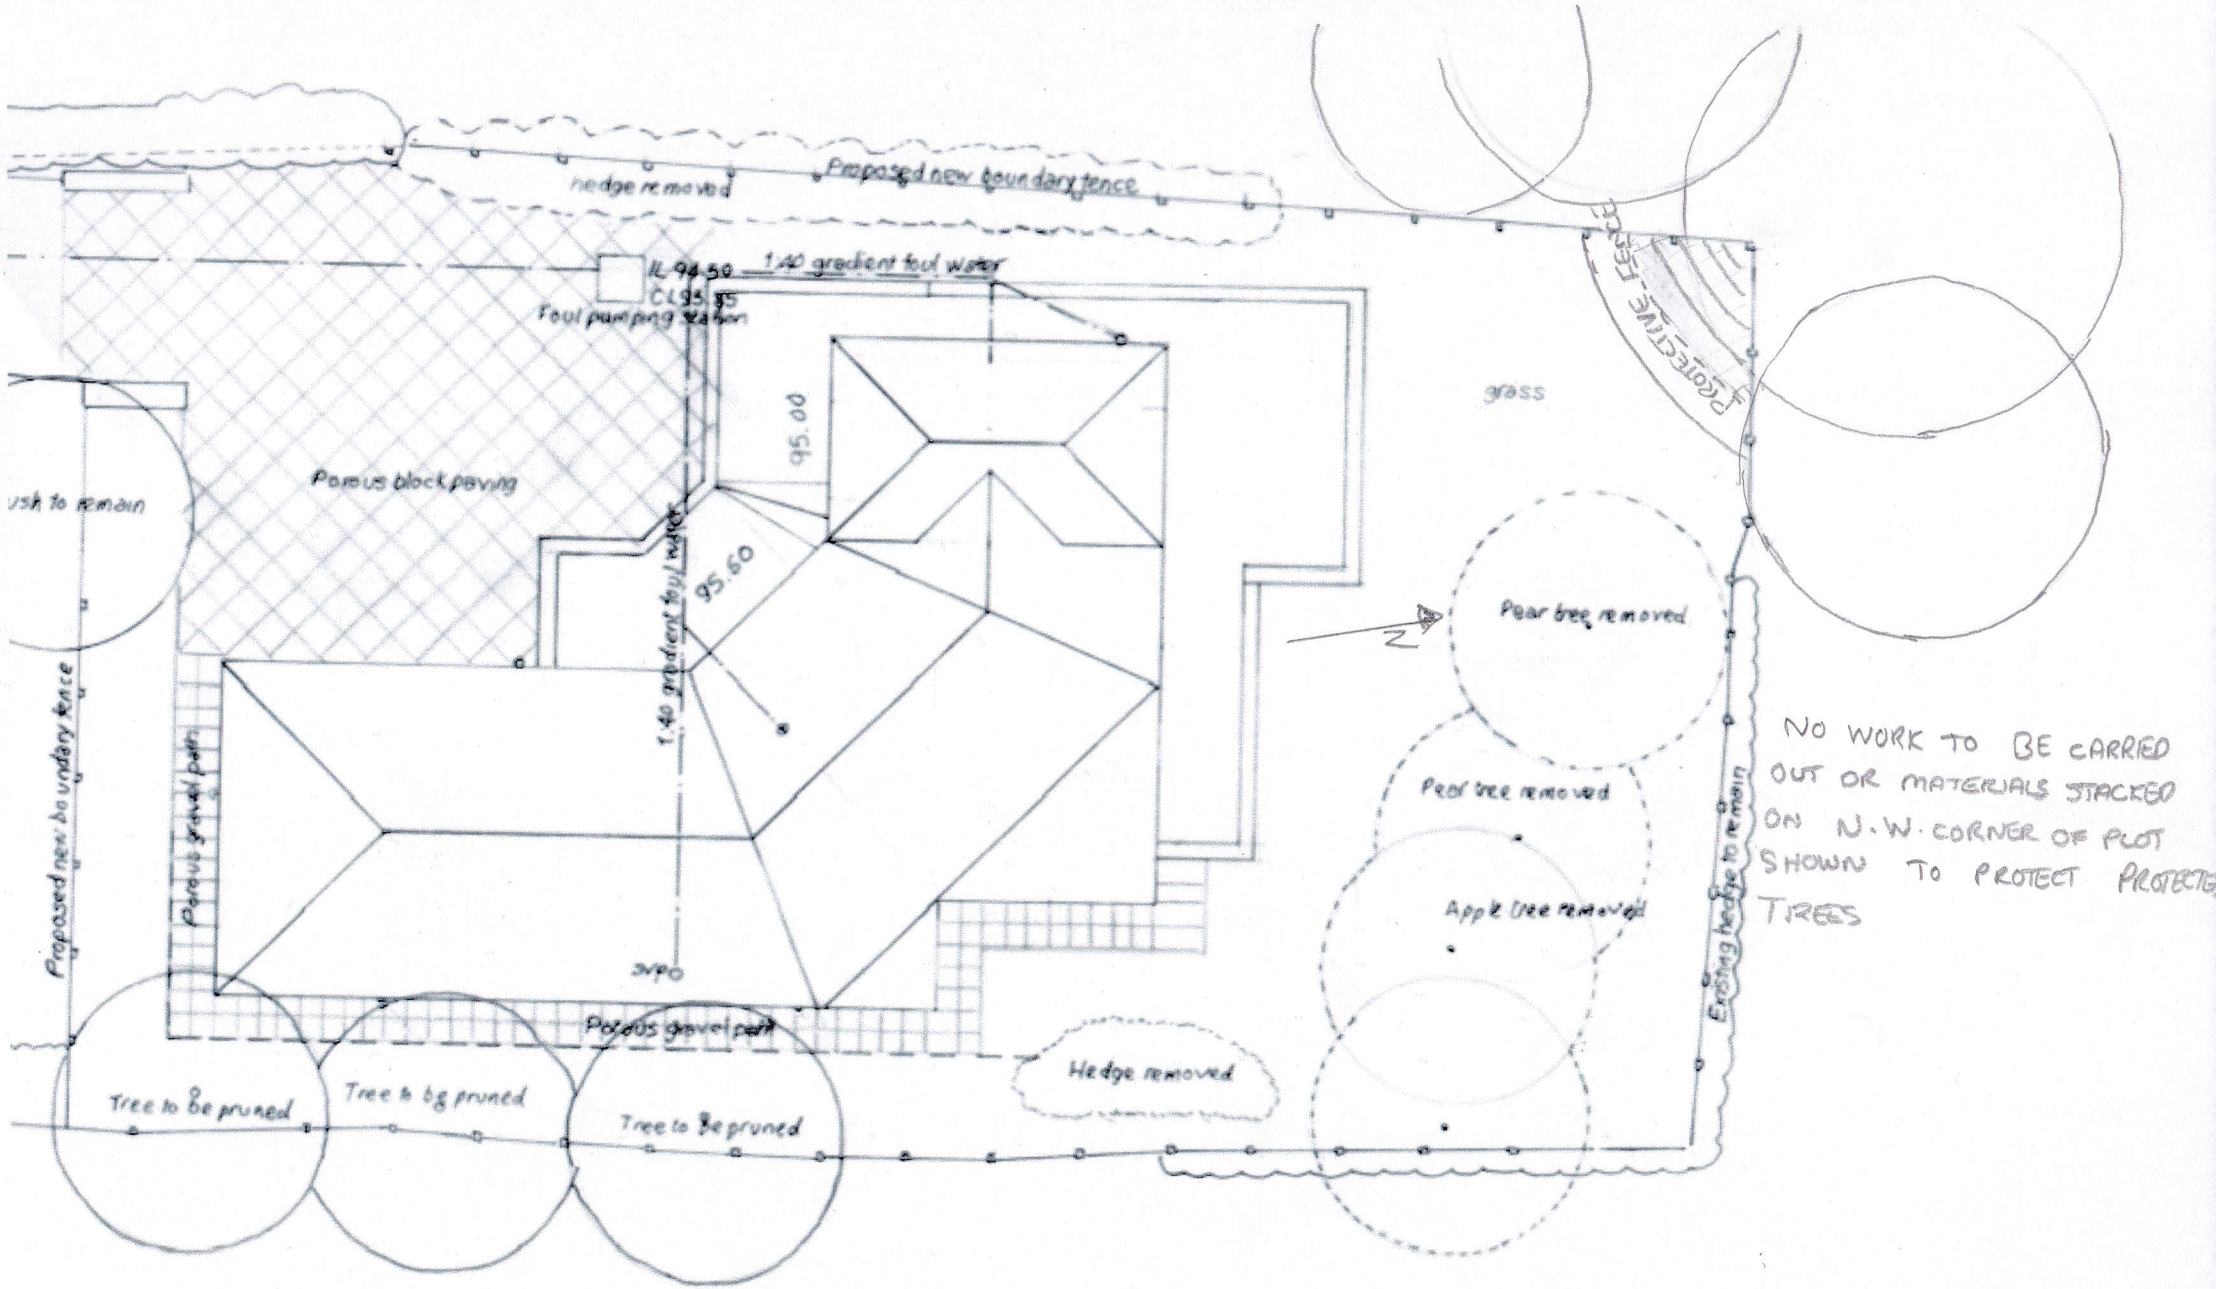
hedge removed
Proposed new boundary fence
IL 94.50
CL 95.35
1:40 gradient foul water
Foul pumping station
95.00
95.60
1:40 gradient foul water
Porous block paving
Porous gravel path
Porous gravel path
grass
PROTECTIVE FENCE
Pear tree removed
Pear tree removed
Apple tree removed
Hedge removed
Existing hedge to remain
Proposed new boundary fence
Tree to be pruned
Tree to be pruned
Tree to be pruned
N
NO WORK TO BE CARRIED OUT OR MATERIALS STACKED ON N.W. CORNER OF PLOT SHOWN TO PROTECT PROTECTED TREES