


EXISTING PART SIDE ELEVATION

tiles

cladding

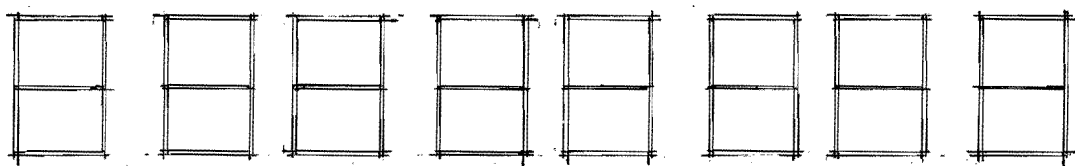

PROPOSED PART SIDE ELEVATION

TOWER WORKS
YORK AVENUE FARTOWN HUDDERSFIELD
DRG NO 1747-6 SCALE 1:100