

SECTION AA
Scale 1:200

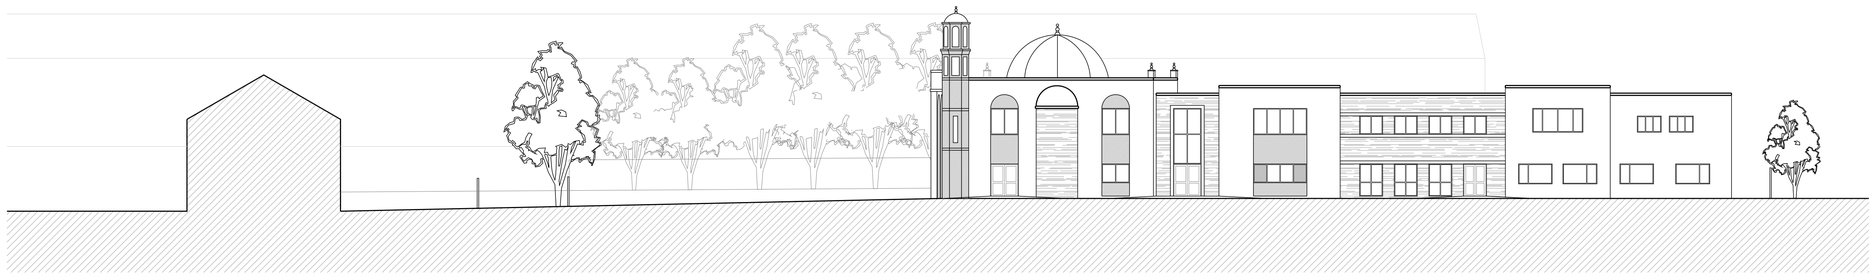

SECTION BB
Scale 1:200



EXISTING SITE PLAN
Scale 1:500

Copyright Notice:
This drawing is the copyright of Design Studio - North LLP (Architects) and shall not be reproduced without permission. © 2017

General Notes

No.	Revision / Issue	Date
B	Minaret re-positioned	11/17
A	Building elevations amended Site Plan amended	10/17

DESIGN STUDIO NORTH
ARCHITECTS
17-19 Stott Hill Cathedral Quarter Bradford BD1 4EH
Tel : (01274) 727745 - Fax : (01274) 726817
Email : mail@ds-n.co.uk

Issue purpose
Planning

Client
Ahmadiyya Muslim Association

Project
Baitul Tauhid
Spaines Road
Fartown
Huddersfield

Dwg. Title
Proposed Site Sections

Dwg. No.	Rev.
317-002-1011	B

Scale	Date
Varies @ A1	June 2017
Drawn by	Checked
NG	DKW