


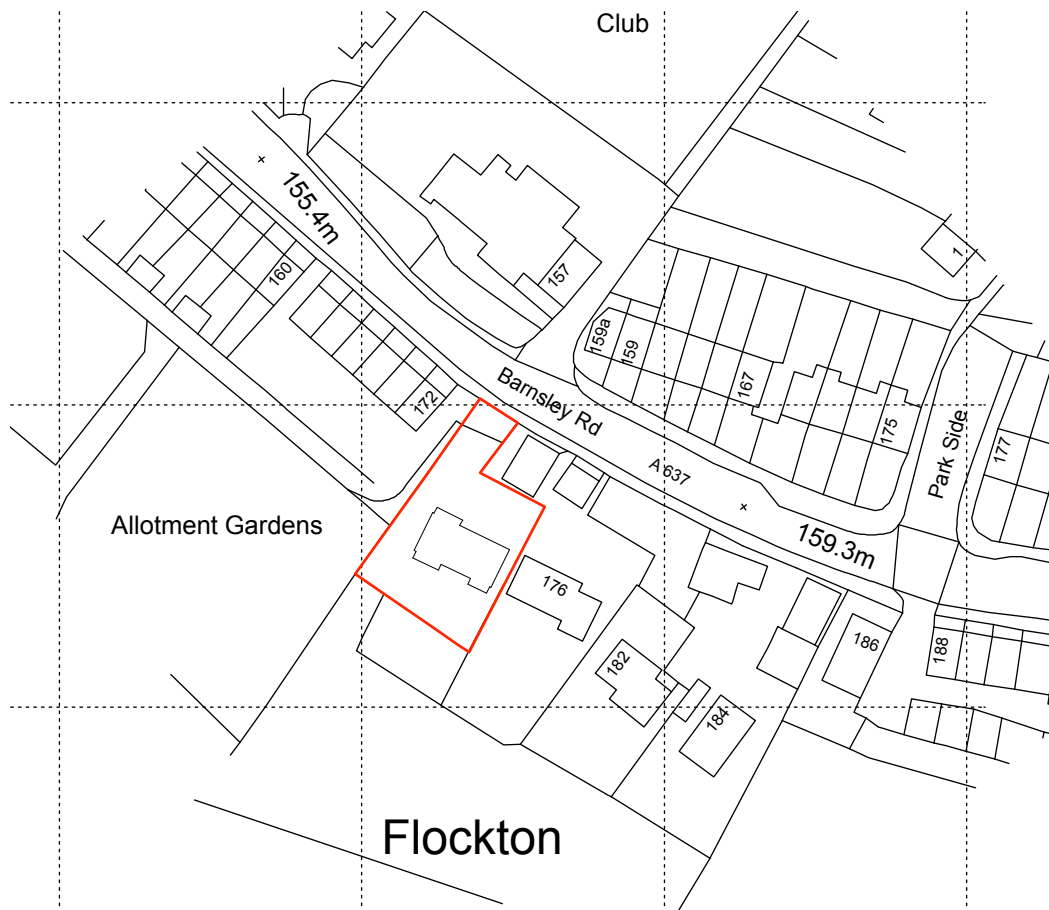

location plan scale 1:1250

|      |                                                                        |          |       |       |
|------|------------------------------------------------------------------------|----------|-------|-------|
| P02  | Red line adjusted to correspond with 1994 reserved matters application | 23.10.17 |       |       |
| P01  | Drawing originated                                                     | 29.08.17 |       |       |
| rev. | description                                                            | date     | drawn | appvd |



project New detached house with integral garage  
at  
Plot adjacent 176 Barnsley Road,  
Flockton,  
Wakefield WF4 4AA  
for  
Mr and Mrs Donald and Christine Shaw

title Location Plan  
number 16073D-13-P02  
scale As shown  
size A4