
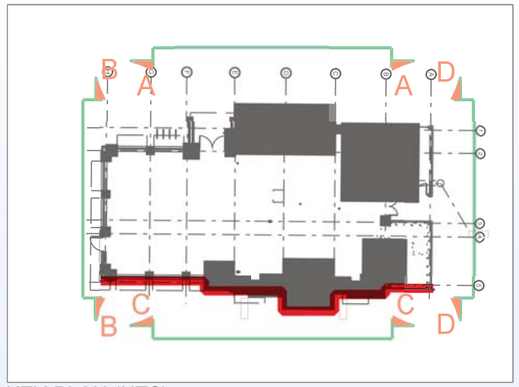


KEY PLAN (NTS)

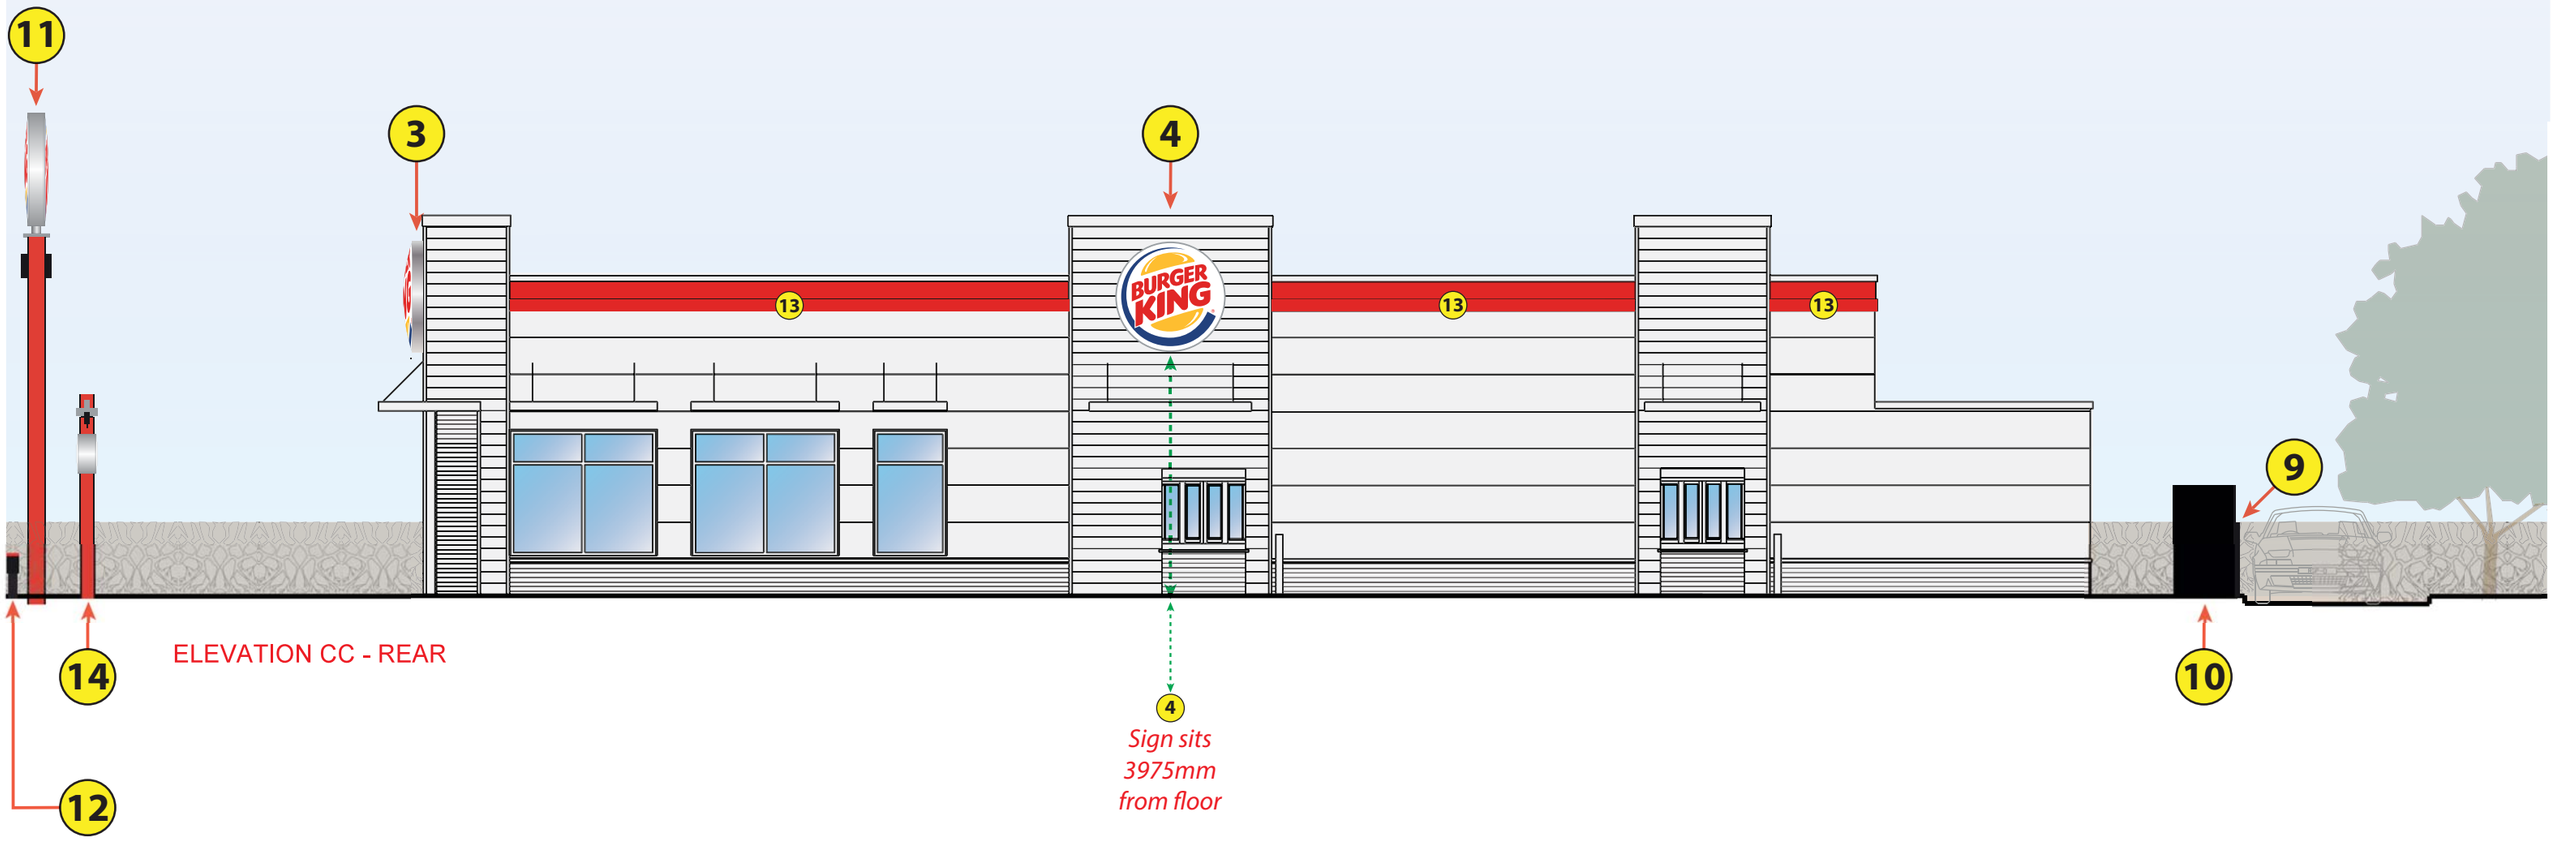

ELEVATION CC - REAR

1:100 Scale @A3

0 2.5 5 10 15

L&G SIGNS LTD
UNIT 3 MILL PLACE, PLATT IND EST,
MAIDSTONE ROAD, PLATT, SEVENOAKS,
KENT, TN15 8FD
01732 783640
sales@landgsigns.co.uk

CLIENT:	BURGER KING
JOB TITLE/SITE:	HUDDERSFIELD EXTERNAL SIGNAGE
JOB NUMBER:	n/a
DRAWN BY:	SJC
SCALE:	AS STATED ON PAGE @ A3
DATE:	29/08/2017rev2
SAVED AS:	Burger King Huddersfield External Signage Proposal

THIS DRAWING IS COPYRIGHT AND MUST NOT BE REPRODUCED WITHOUT PERMISSION. ALWAYS REFER TO PANTONE/RAL NUMBERS FOR COLOURS AS ALL MONITORS AND PRINTERS WILL HAVE DIFFERENT REPRESENTATIONS

DRAWING NUMBER
12285c

© COPYRIGHT L&G SIGNS LIMITED