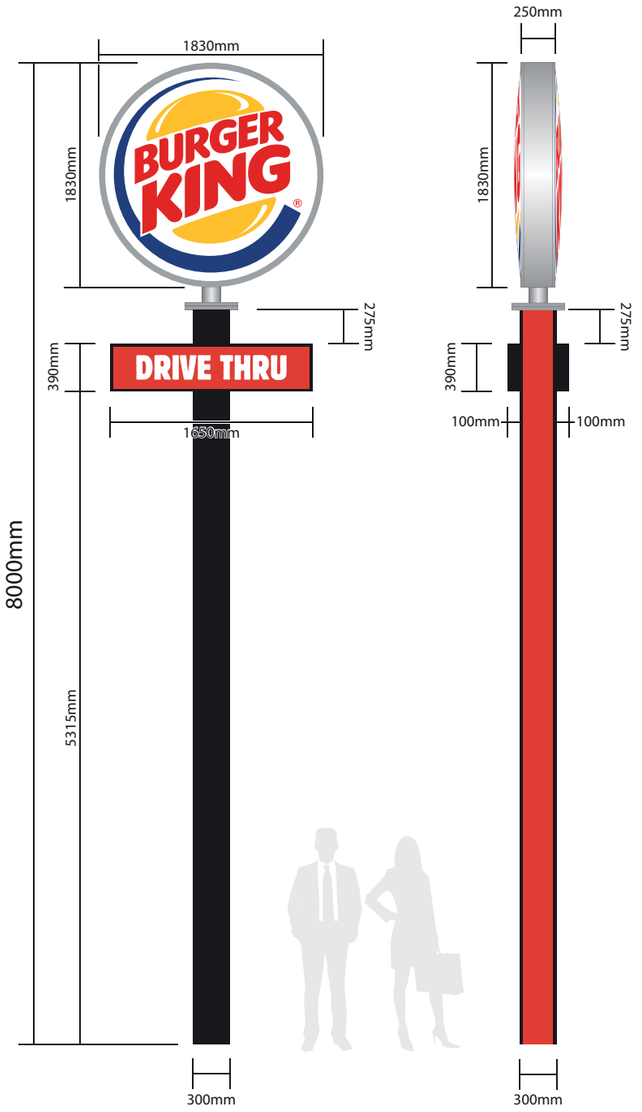



11 8m Post Sign - *Scale 1:50 @ A3*

1no post mounted internally illuminated 1830mm Ø aluminium logo having moulded acrylic face panels decorated with transluscent vinyl graphics matching corporate identity. Sub panel to be constructed from aluminium with opal acrylic face panels decorated with transluscent vinyl graphics matching corporate identity. Logo & sub panel to be illuminated by means of LED lighting. Illumination will be static & will not exceed 350cd/m^2 Post to be mild steel 'H' section paint finished black on outside & red on inside. Post to be fixed to root cage set into concrete base in ground.

L&G SIGNS LTD
UNIT 3 MILL PLACE, PLATT IND EST, MAIDSTONE ROAD, PLATT, SEVENOAKS, KENT, TN15 8FD
01732 783640
sales@landgsigns.co.uk

CLIENT:	BURGER KING
JOB TITLE/SITE:	HUDDERSFIELD EXTERNAL SIGNAGE
JOB NUMBER:	n/a
DRAWN BY:	SJC
SCALE:	AS STATED ON PAGE @ A3
DATE:	29/08/2017rev2
SAVED AS:	Burger King Huddersfield External Signage Proposal

THIS DRAWING IS COPYRIGHT AND MUST NOT BE REPRODUCED WITHOUT PERMISSION. ALWAYS REFER TO PANTONE/RAL NUMBERS FOR COLOURS AS ALL MONITORS AND PRINTERS WILL HAVE DIFFERENT REPRESENTATIONS

DRAWING NUMBER
12285k

© COPYRIGHT L&G SIGNS LIMITED