South Elevation

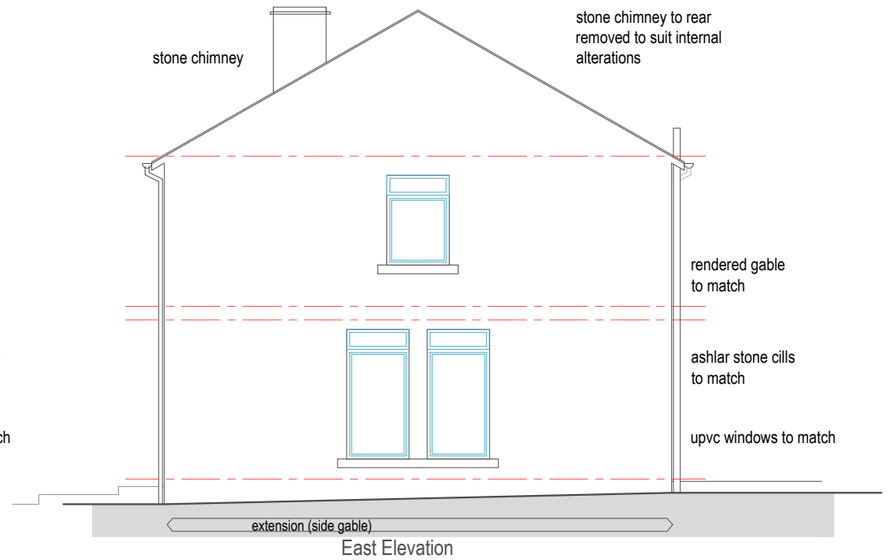

East Elevation

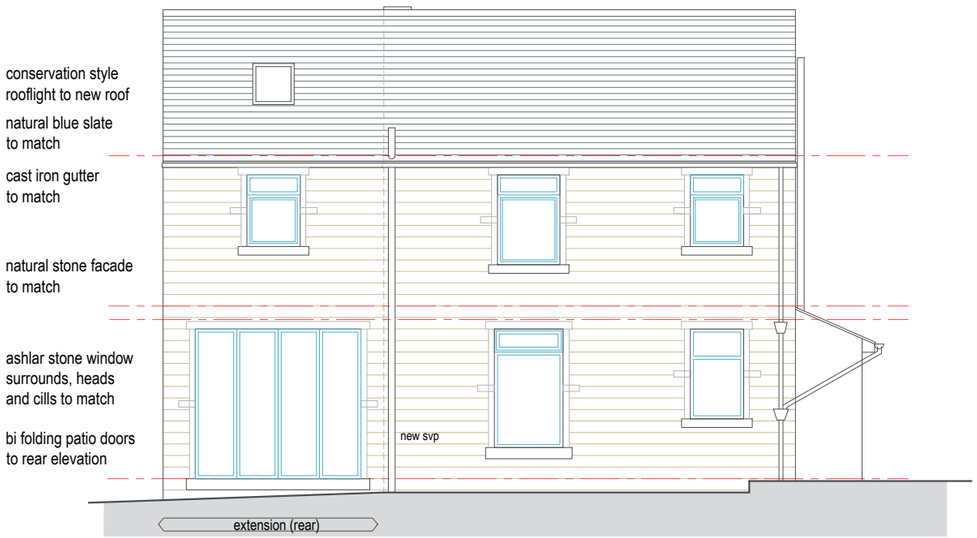

North Elevation

West Elevation

Client: Richard Bates	Address: 328 Scar Lane, Golcar, Huddersfield HD7 4AR	Project: Extension	Drg Title: Proposed Elevations	Scale: 1:50	Date: August 2017	Drg No: SL05	Status: Planning	Revision: A - Extension width reduced 30.10.17