REPLACEMENT STABLE BLOCK

(SCALE 1·50)

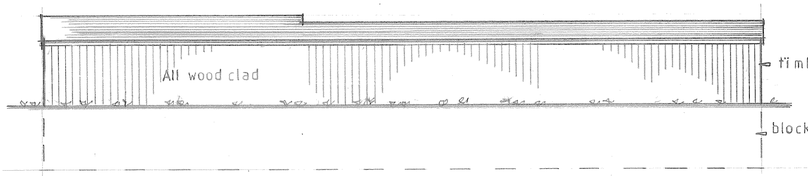

PROPOSED REAR ELEVATION.

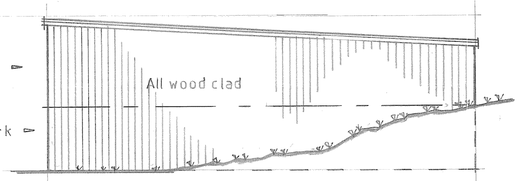

PROPOSED NORTH SIDE ELEVATION.

Use Wood cladding to match existing.

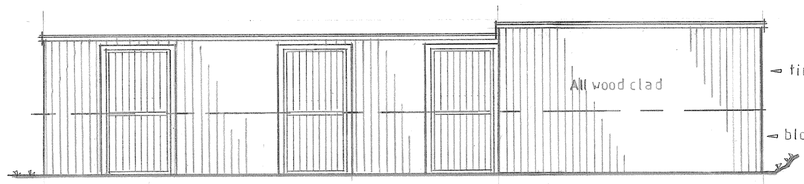

PROPOSED FRONT ELEVATION.

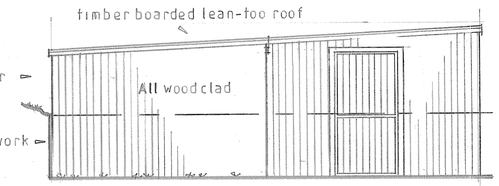

PROPOSED SOUTH SIDE ELEVATION.

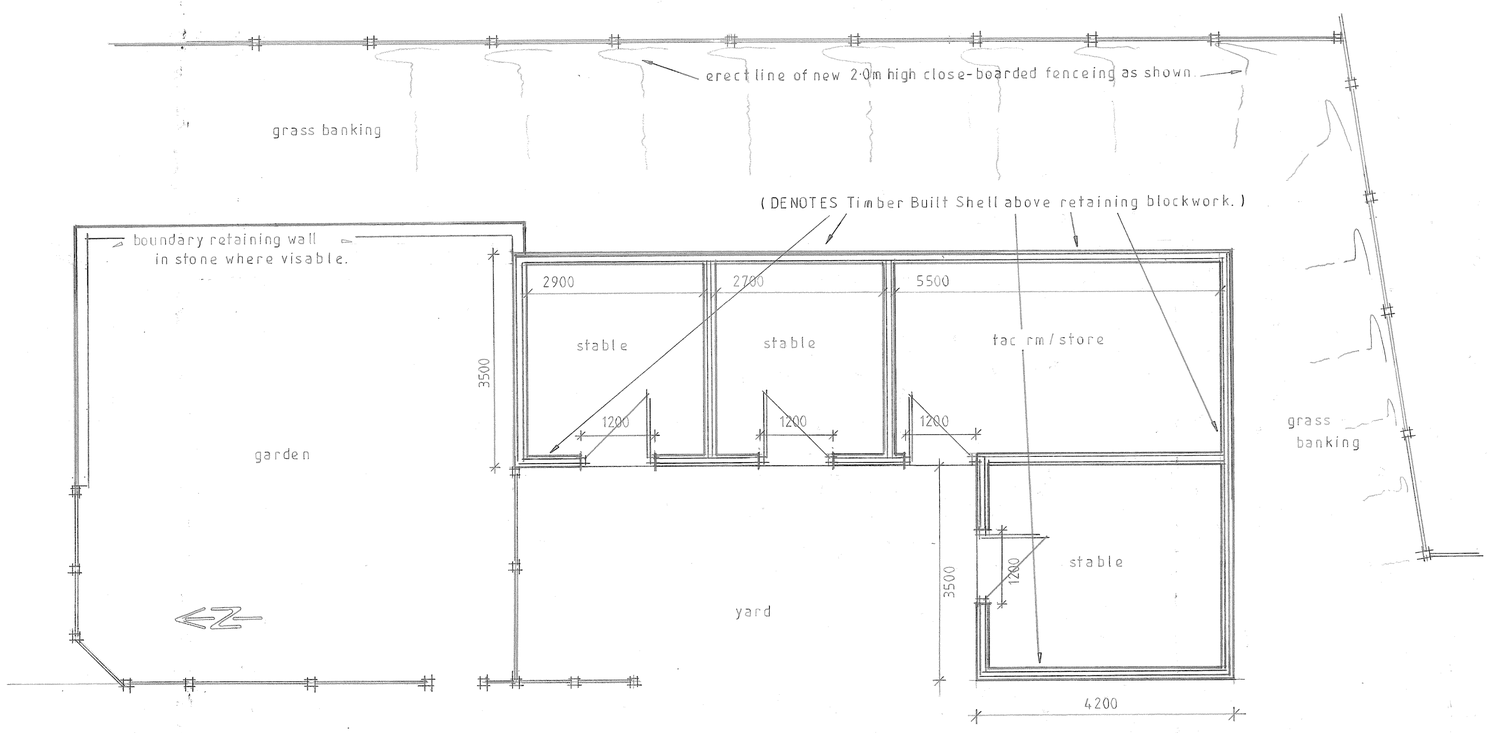

STABLE BLOCK LAYOUT PLAN

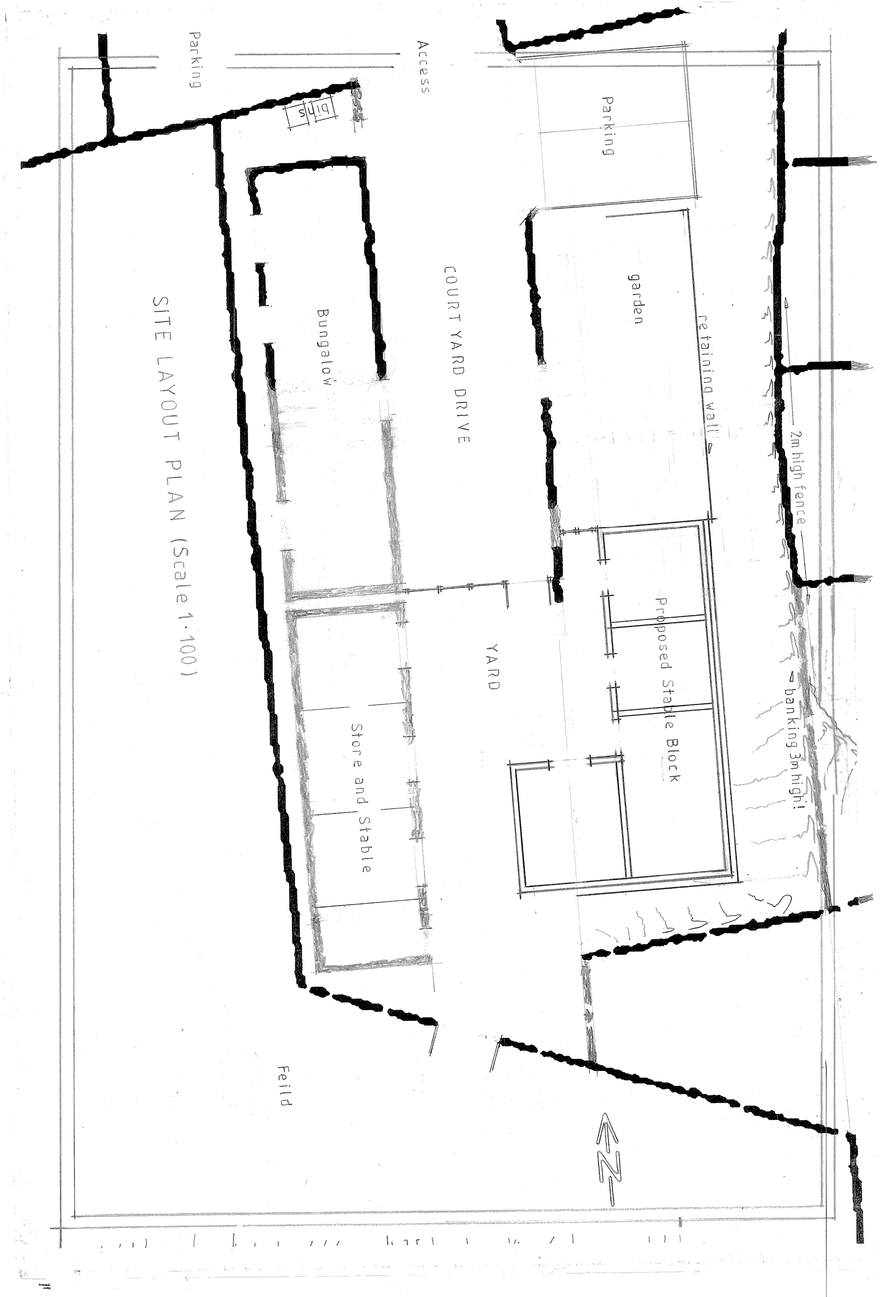

S. A. R. Architectural Services
(BScHons)

5, Hartshead Court, Windybank Lane, Liversedge, West Yorkshire, WF15 8FG.
Telephone/Fax 01274869801/ 07814213992
sararchitects@hotmail.com

Dwg. Full Outline Application **Drawn.** S.R.
Job. Proposed Stabling Block Rear of 161 Hunsworth Lane, Hunsworth, Cleckheaton, BD19 4DT.
Client. Mr&Mrs P. Symonds. **Date.** 04/09/2017
No.5152/SR/SPS.CH.

(Amendment 18/01/2018 to show new rear boundary fenceing, and to clad block in timber to match existing on block and above)