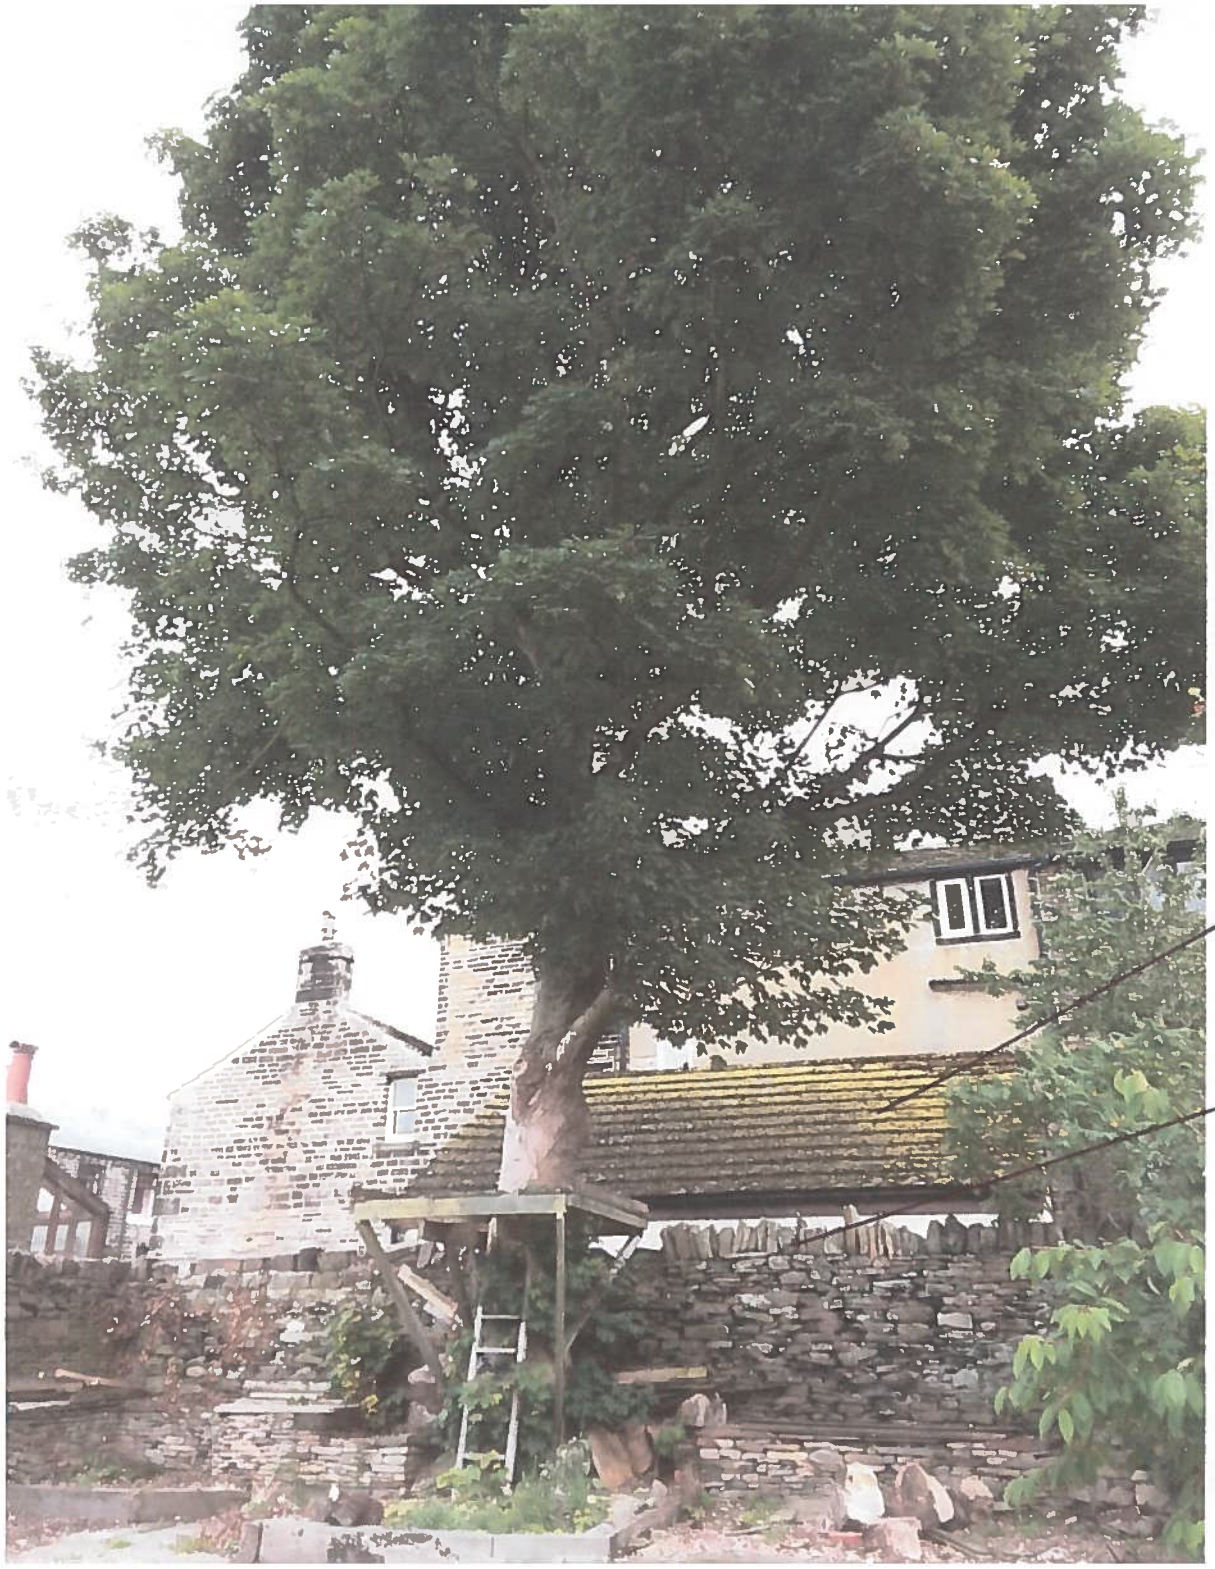


27 OUTLANE
NEWTHORTHORPE
HOLMFIRTH
HD9 3EA

Application for complete removal of tree (Sycamore).

neighbour garage (1m from boundary).

Boundary wall