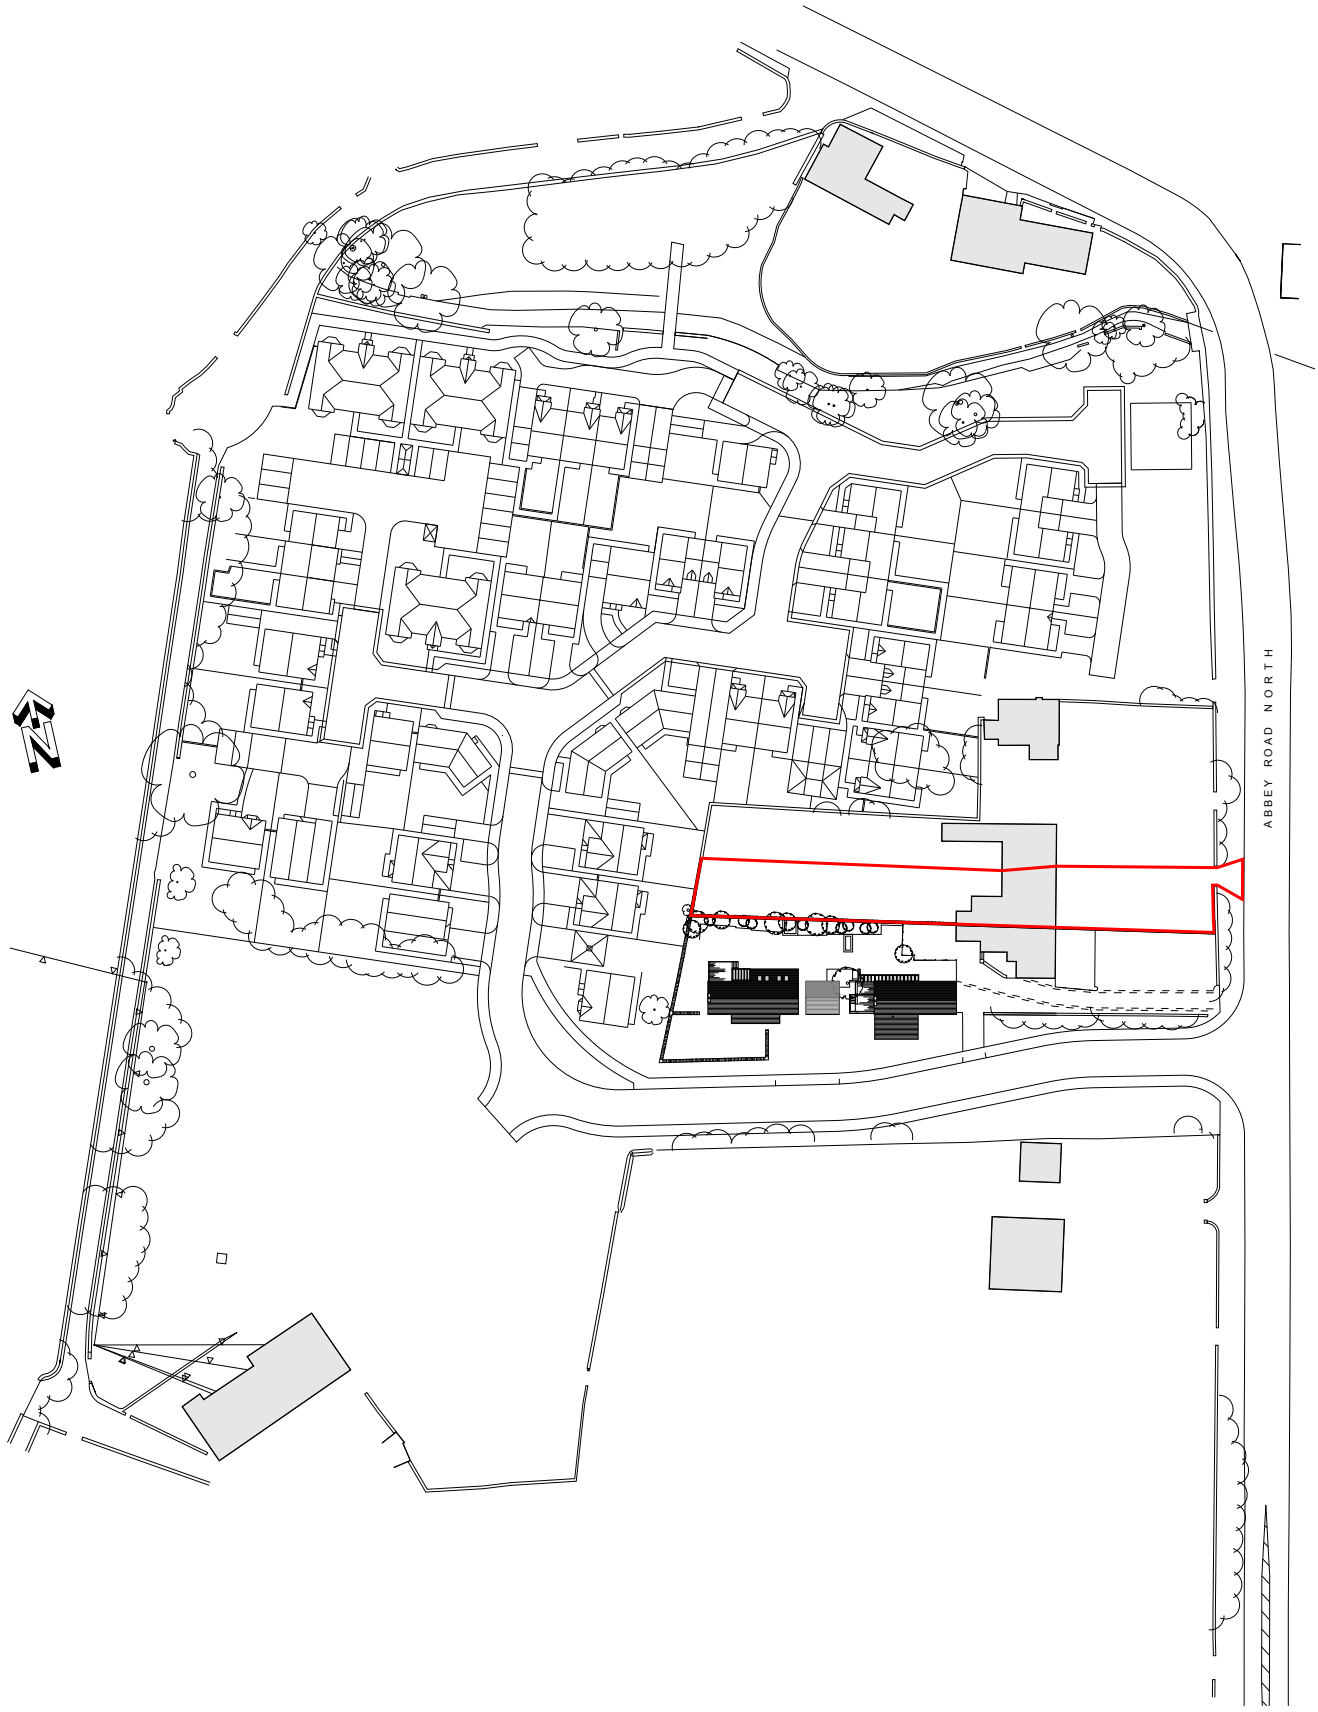

WHp ARCHITECTURE

1:1250 SCALE BAR

0m 5m 25m 50m

CLIENT MR & MRS WETHERILL		DRAWING TITLE LOCATION PLAN			
PROJECT 16 ABBEY ROAD, SHEPLEY	JOB NO 3770	DRG NO 100	REV -	SCALE @ A4 1:1250	DATE 07 09 17

This drawing is the property and copyright of WHp Residential Ltd, Shepley, Huddersfield, Tel. 01484 602377, Fax. 01484 602723, Email. enquiries@waltonhorsfall.co.uk and must not be amended or reproduced without written consent. Use only figured dimensions, do not scale, and report any anomalies.