

NOTES










THIS DRAWING SHOULD NOT BE SCALED. ALL DIMENSIONS AND LEVELS ARE TO BE TAKEN AND CHECKED ON SITE.

THIS DRAWING SHOULD BE READ IN CONJUNCTION WITH ALL OTHER DESIGN INFORMATION PRODUCED AND PROVIDED BY RCA CONSTRUCTION AND ALL OTHER DESIGN TEAM MEMBERS.

THIS DRAWING SHALL NOT BE REPRODUCED WITHOUT EXPRESS WRITTEN PERMISSION FROM RCA CONSTRUCTION.

ALL PARTIES SHOULD REVIEW DRAWINGS IN LINE WITH THE CDM REGULATIONS 2015. ALL DRAWINGS SHOULD BE READ IN CONJUNCTION WITH DESIGN RISK REGISTER.

ANY DISCREPANCIES, ERRORS OR VARIATIONS ON ANY DRAWING SHOULD BE REPORTED TO RCA CONSTRUCTION PRIOR TO ANY WORK COMMENCING.

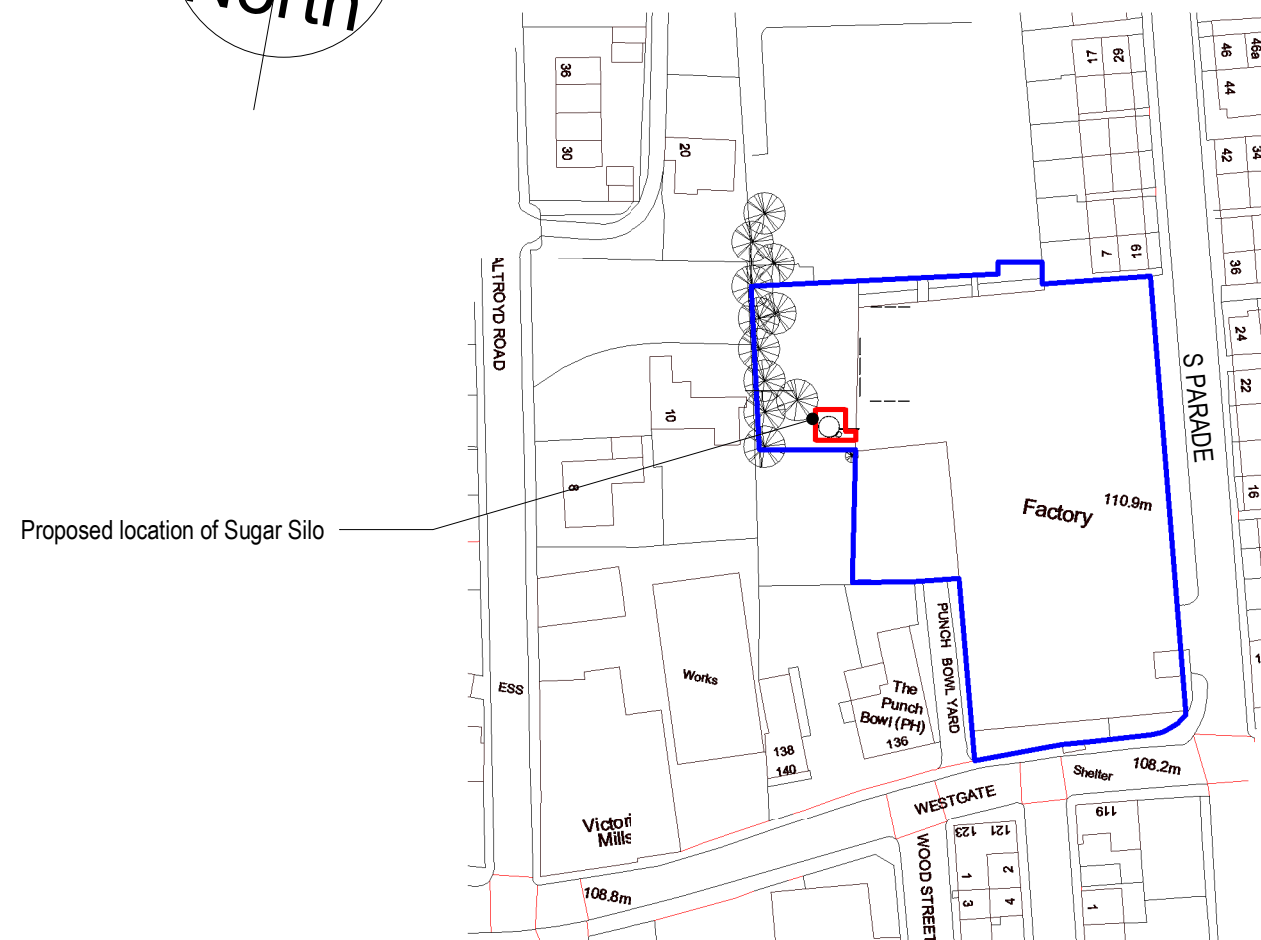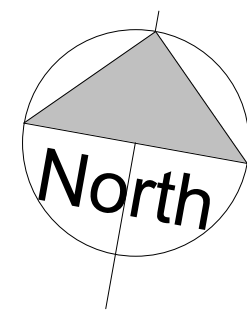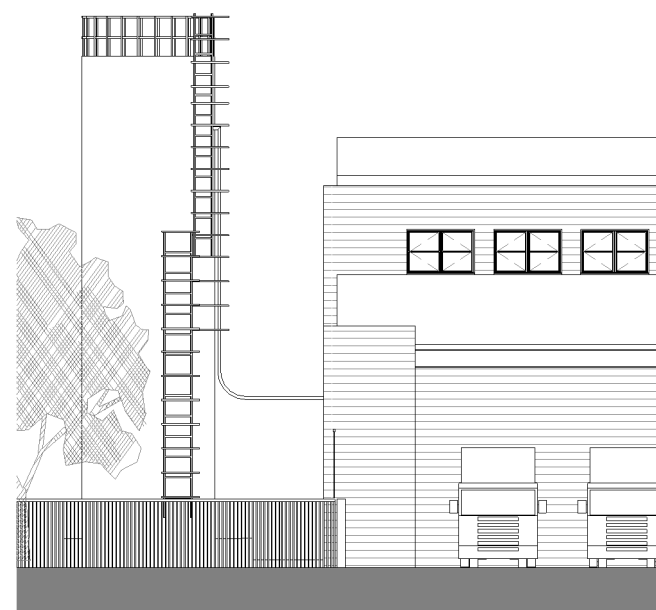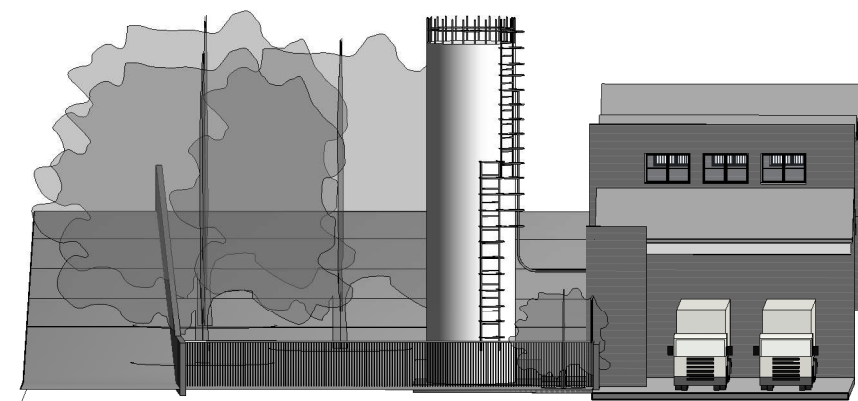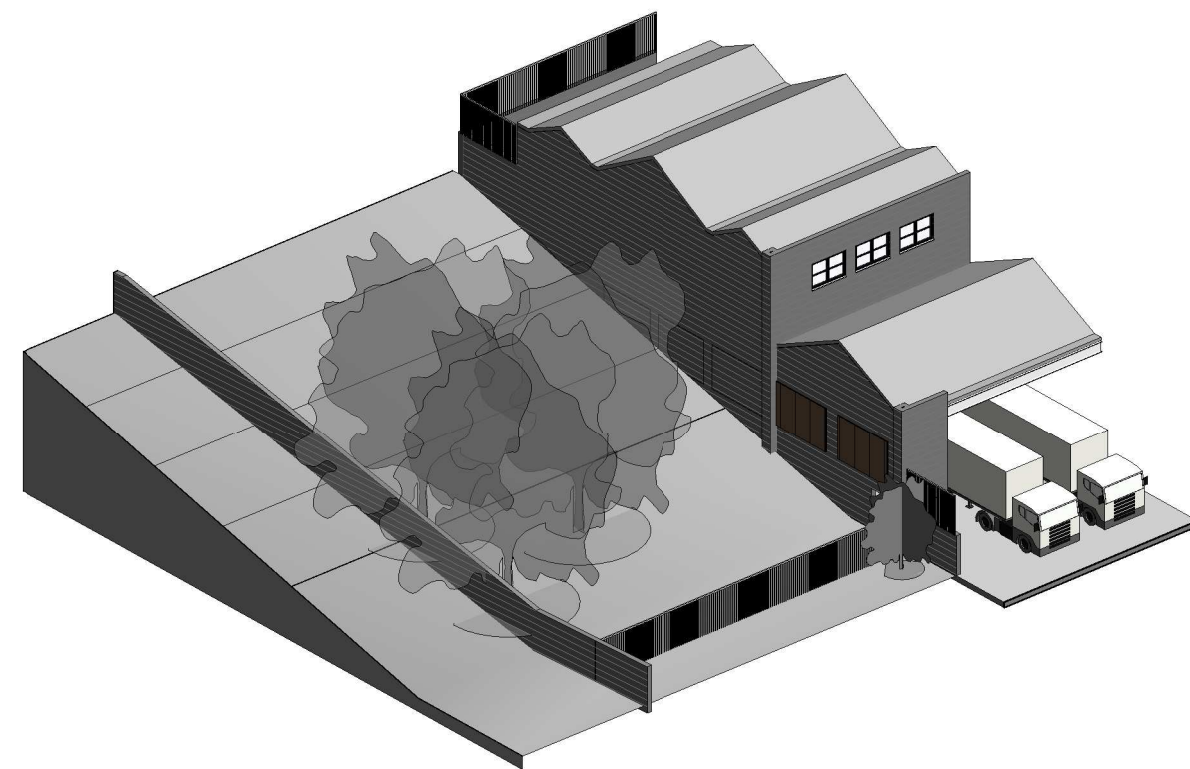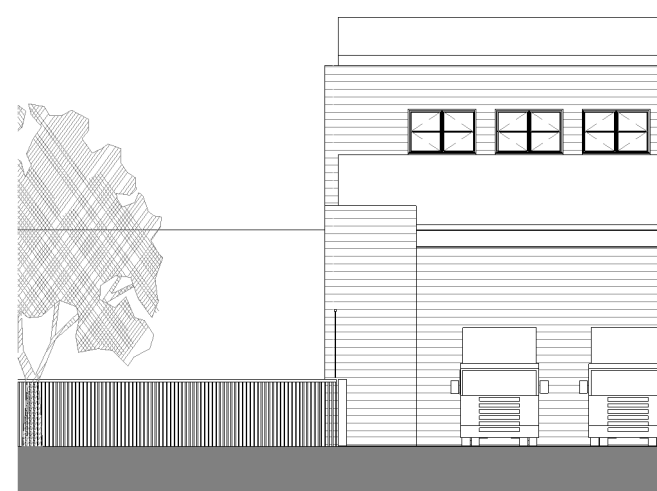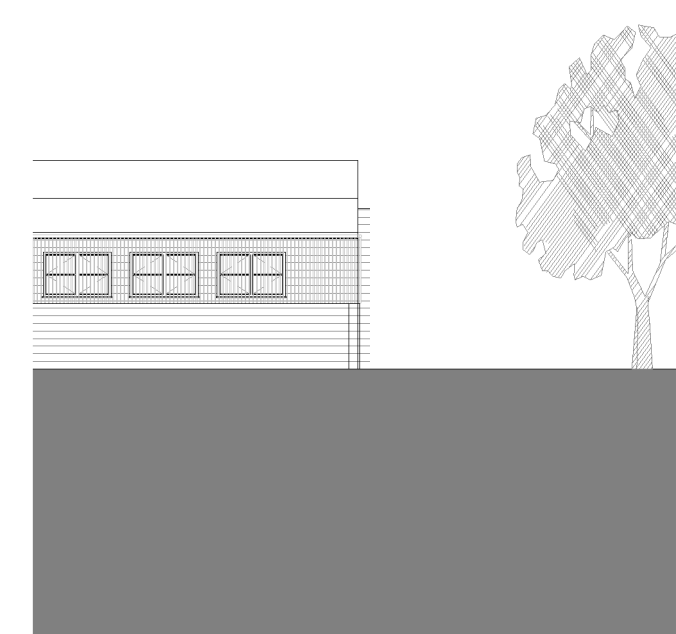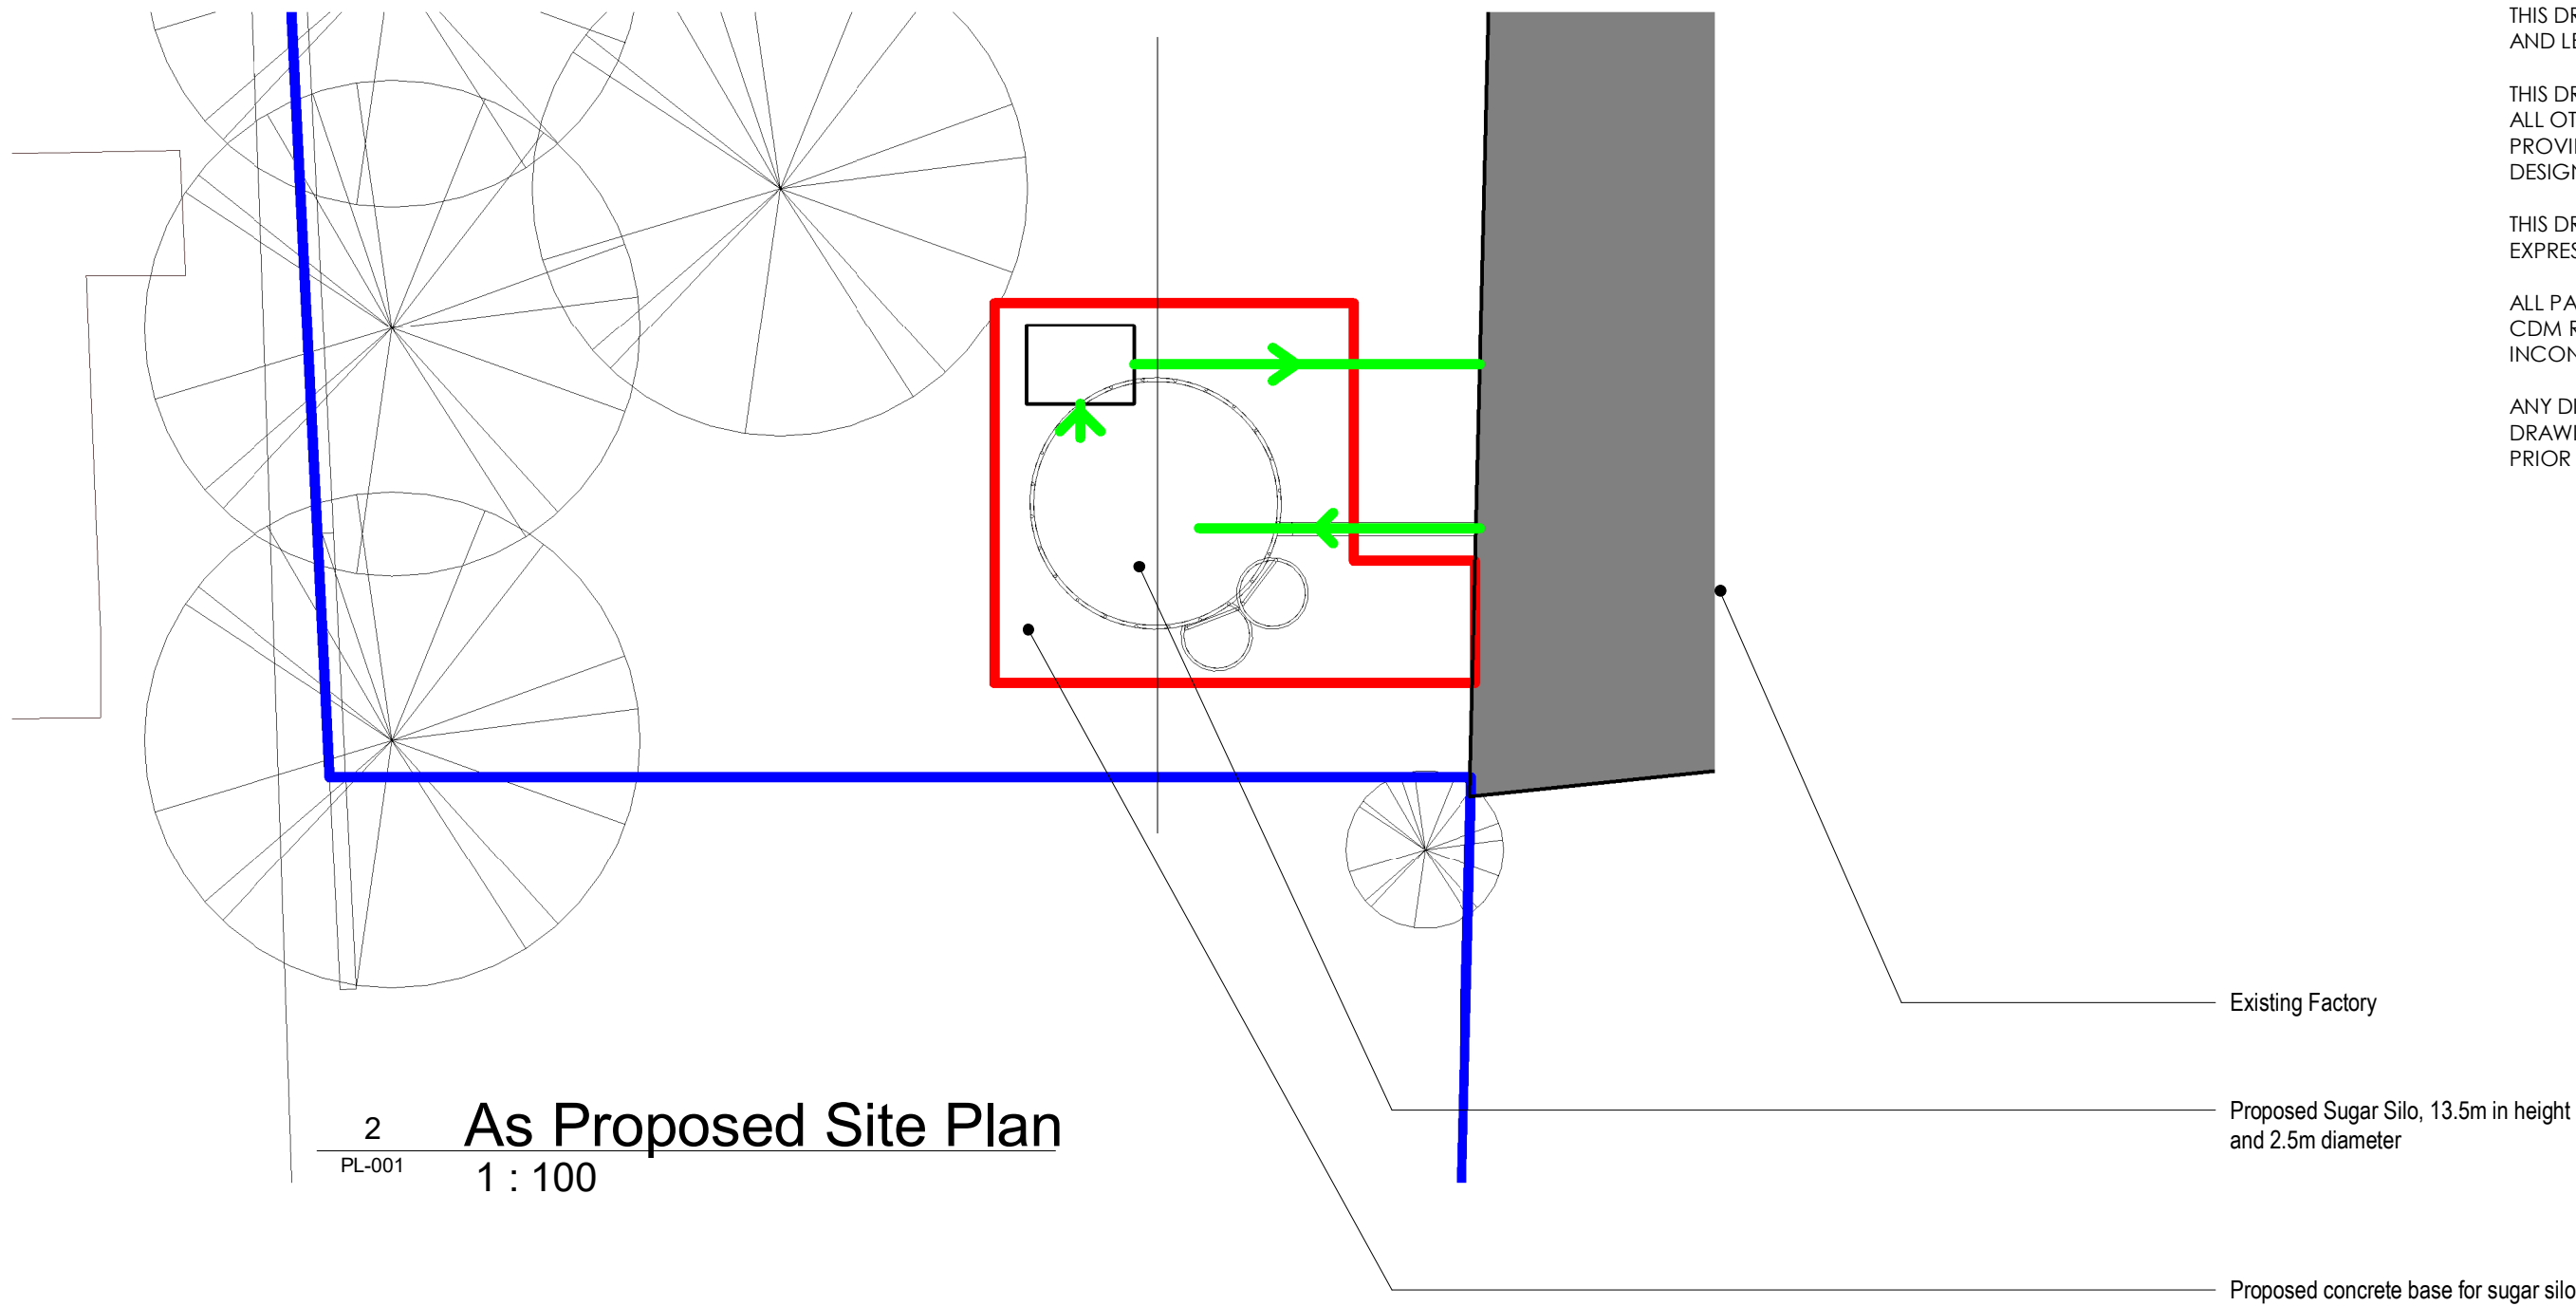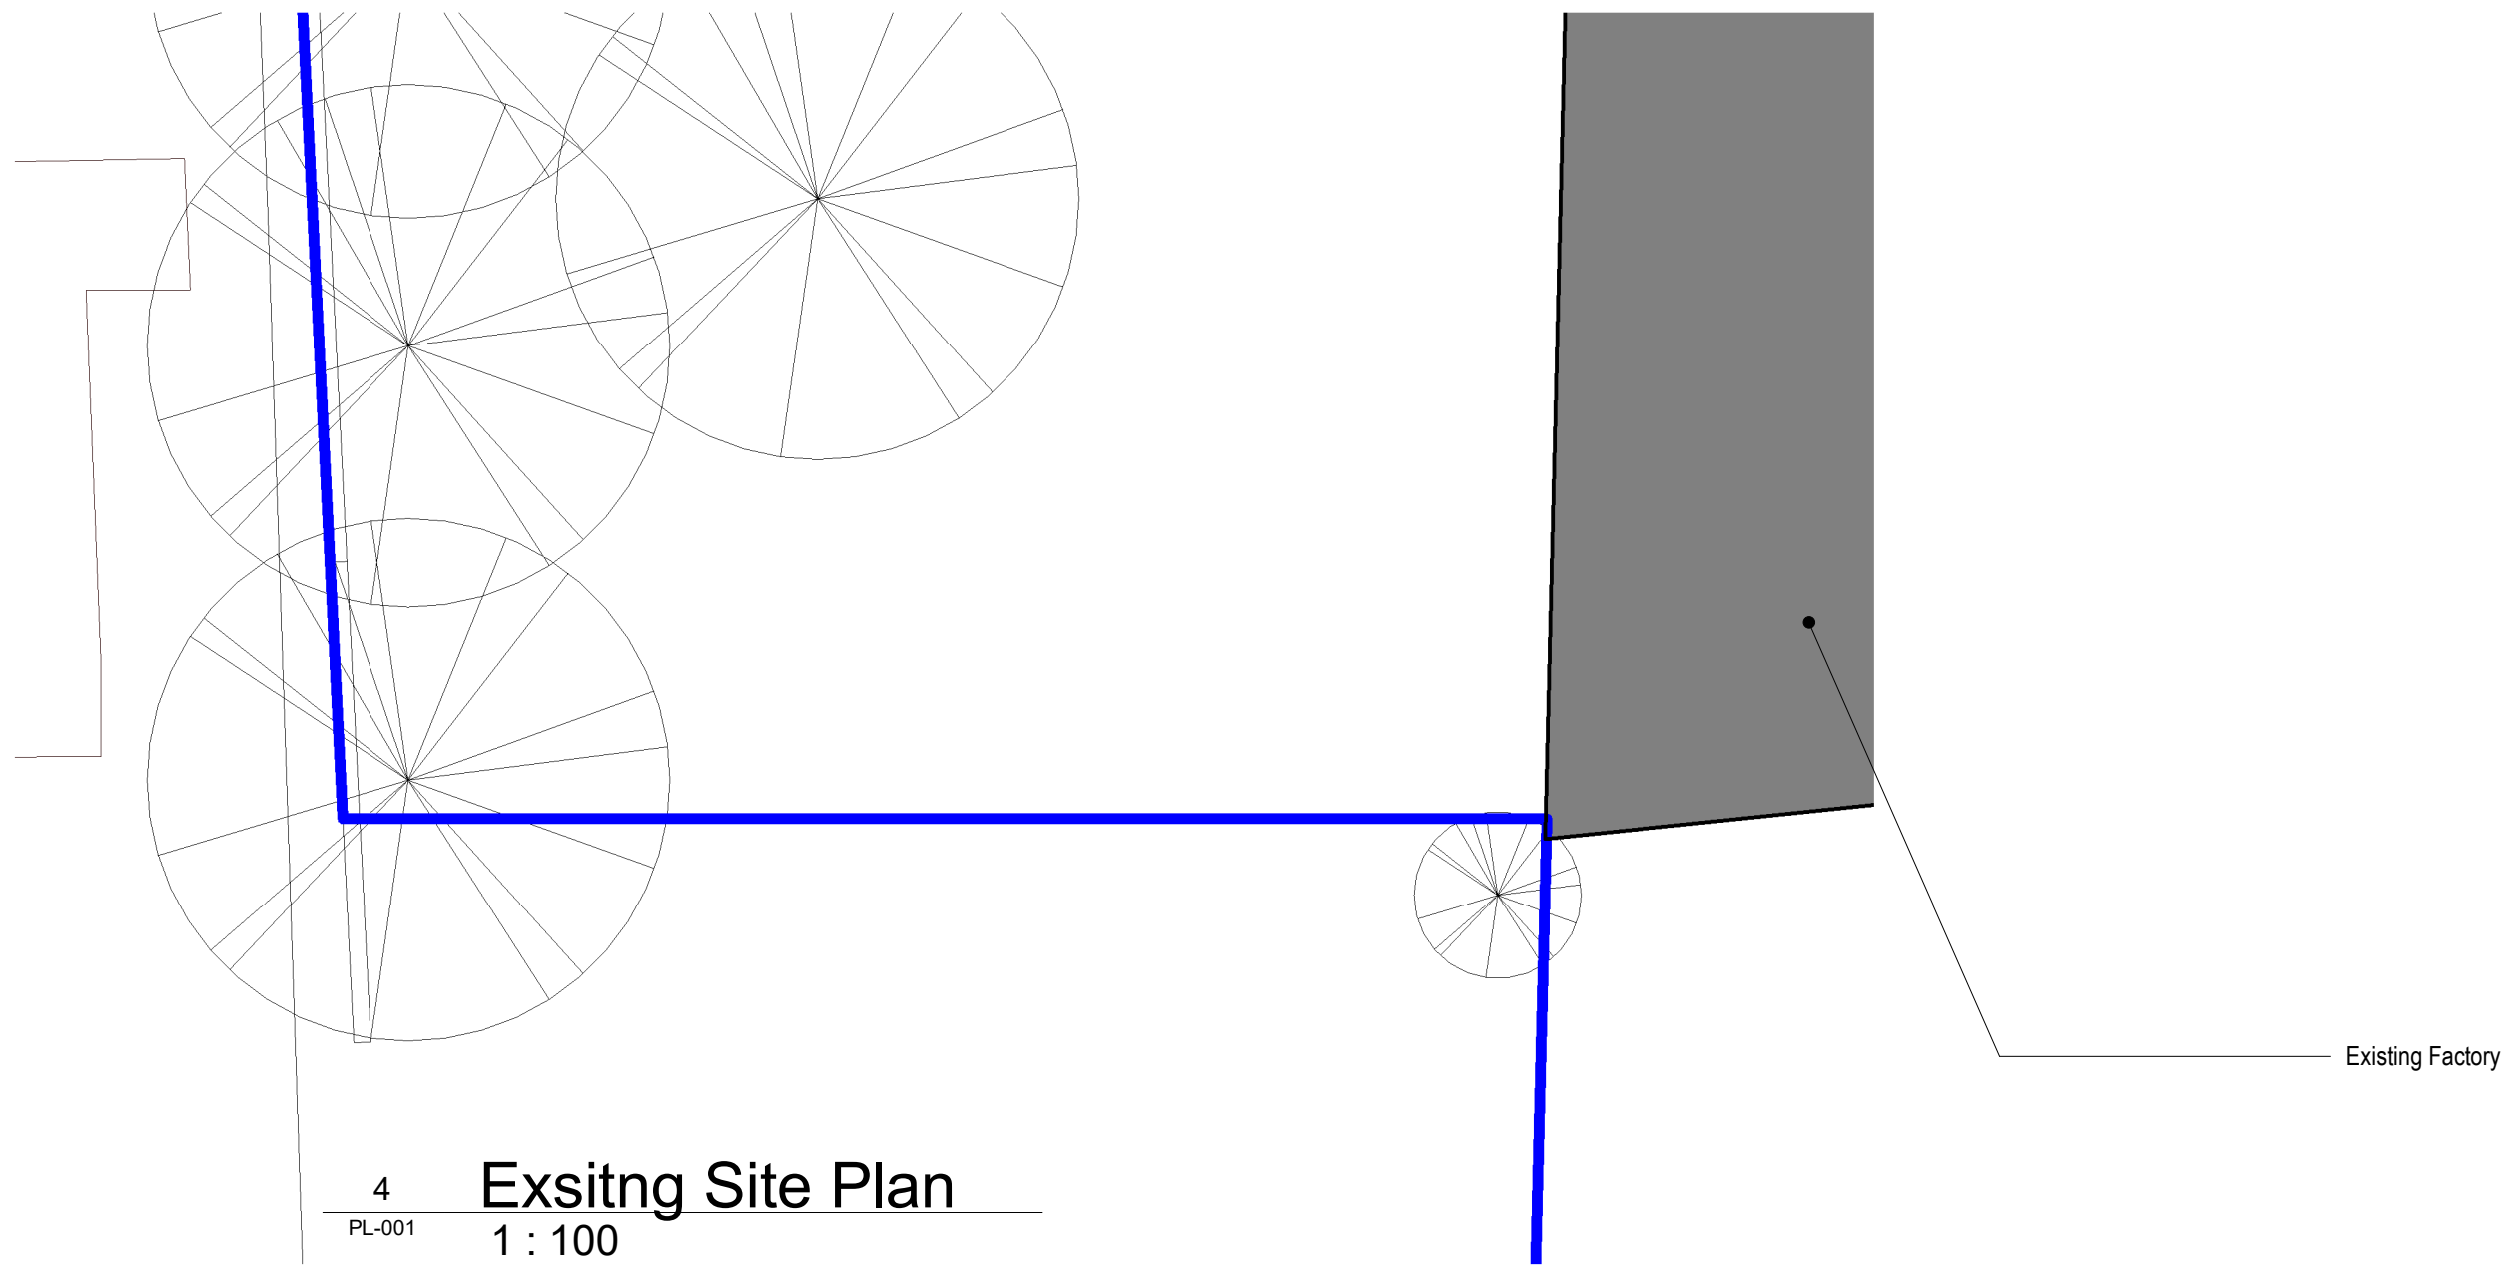

B	28.11.17	BC	Silo height and diameter altered and dimensions added
A	22.09.17	BC	boundary line and works boundary line colour changed
-	11.09.17	BC	First Issue

Rev No.	Rev Date	Rev By	Description
---------	----------	--------	-------------

project
Cleckheaton Sugar Silo

location
23 S Parade,
Cleckheaton,
BD19 5EB

client
Tangerine Confectionary, Lions
Cleckheaton

drawing title
As Existing and Proposed - Sugar Silo

dwg Status
PLANNING

scaleAs indicated
@ sheet size A1

drawn BC
rev date 28.11.17

418
PL-001
B

job number
drawing number
revision

R.C.A CONSTRUCTION
Part of the Rawlings Group of Companies
Main Contractors, Architects, Engineers, Town
Planners, Project Managers, Planning Supervisors.
R.C.A Construction
High Street House, 2 High Street, Suite 1 & 3
Yeadon, Leeds LS19 7PP
Telephone: +44 (0)113 2509913
Web: www.rcaconstruction.co.uk
Email: info@rcaconstruction.com