
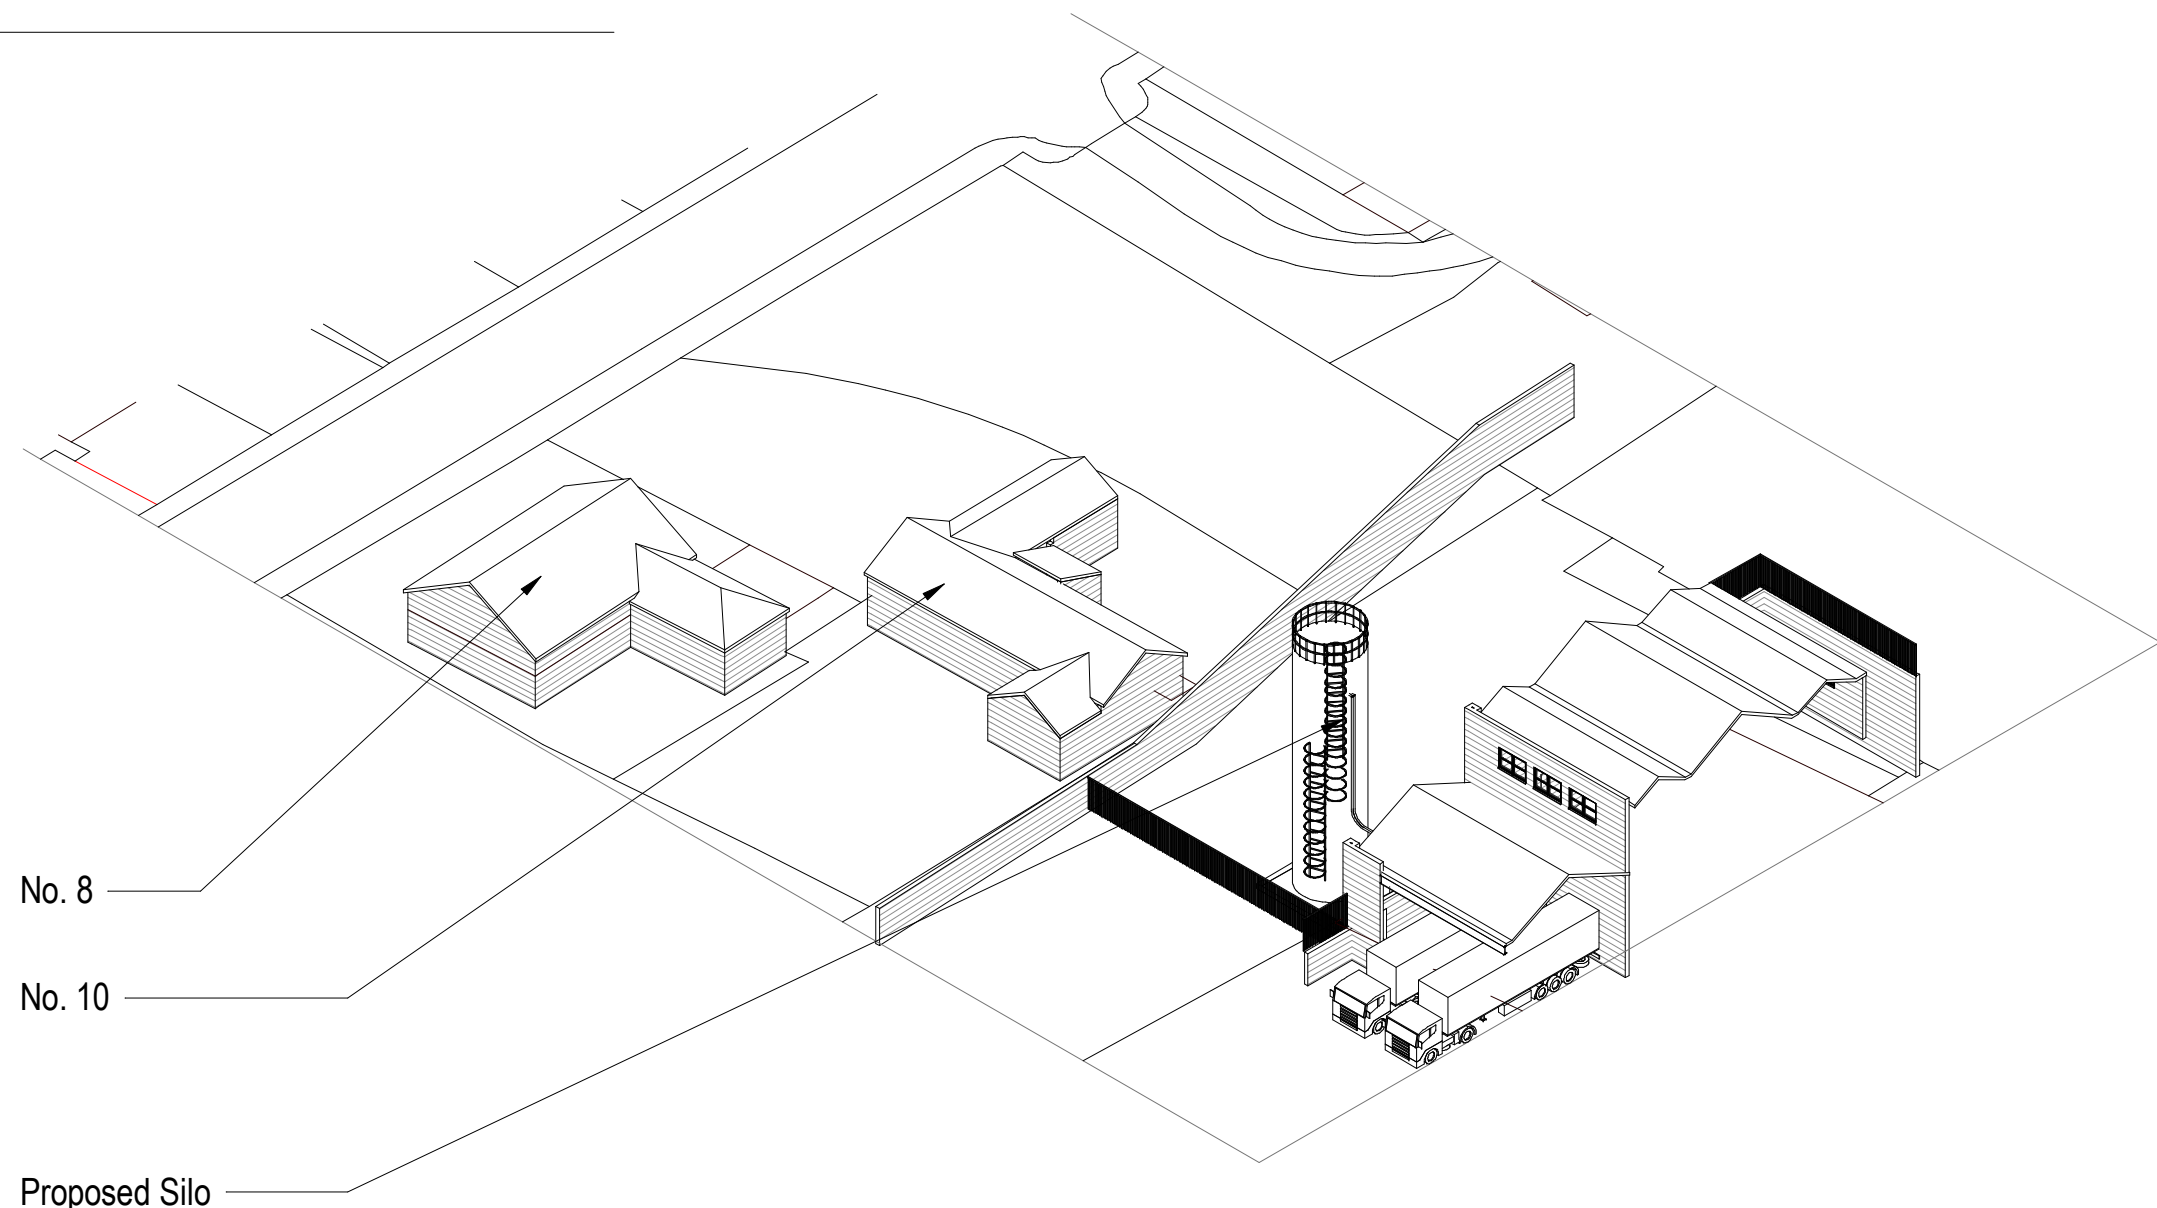
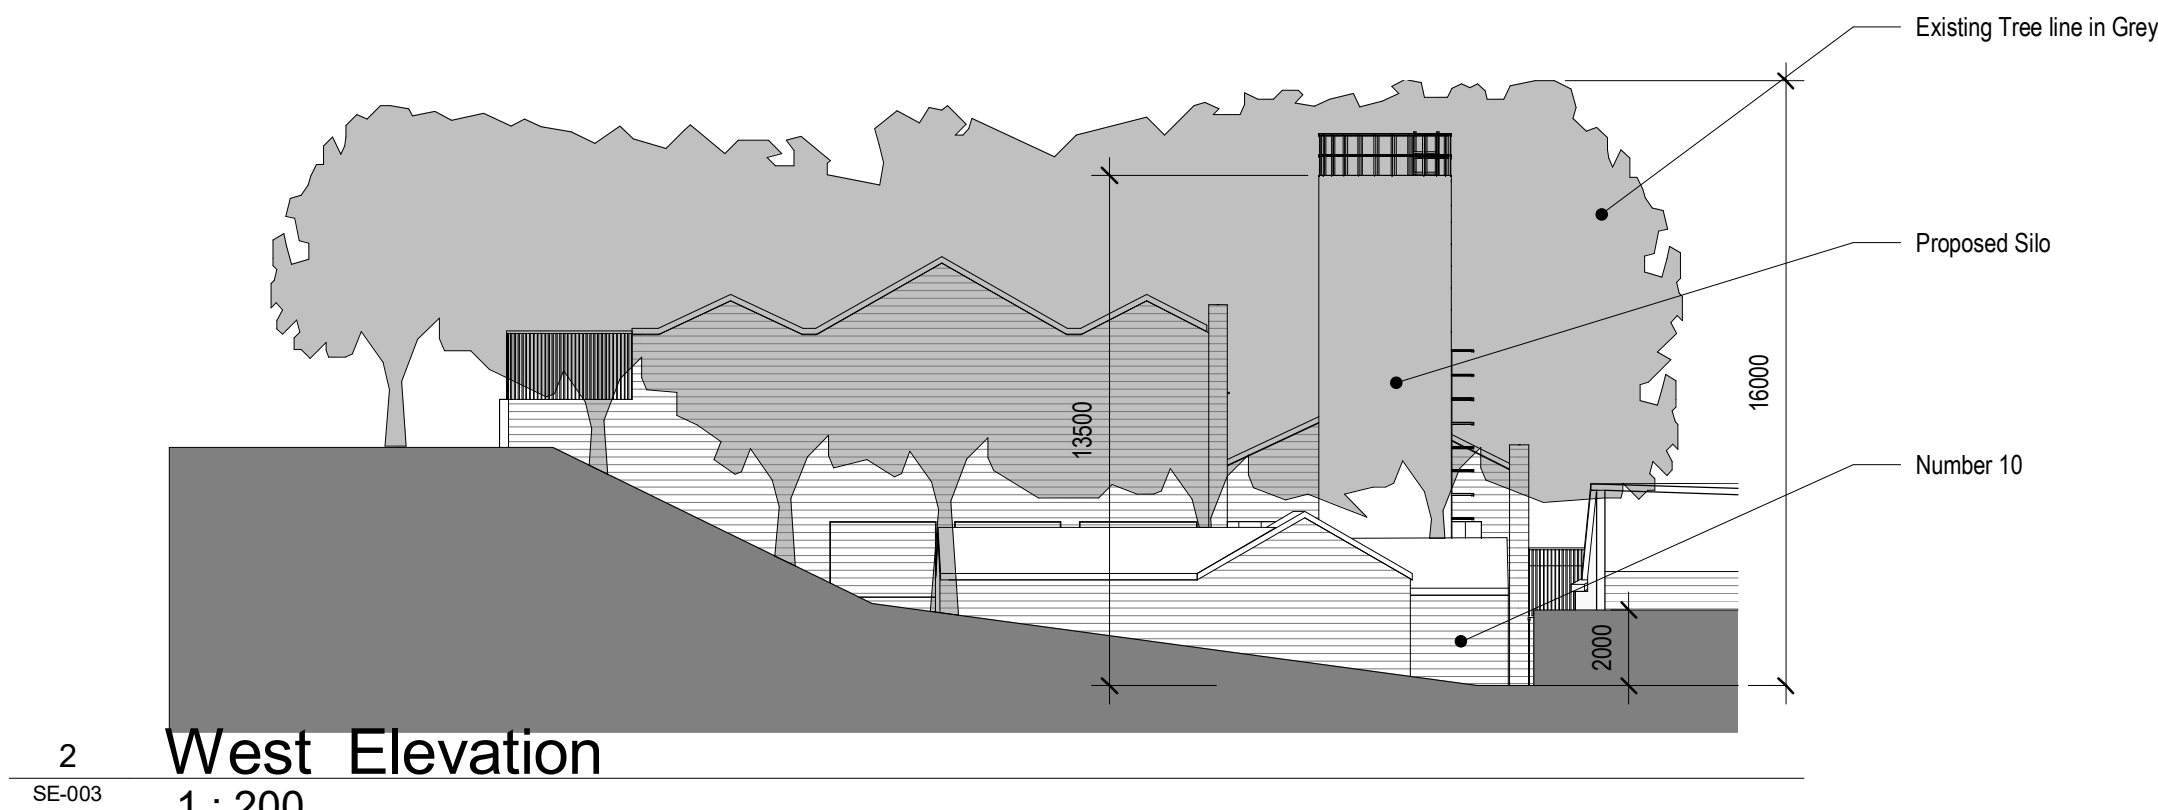


NOTES: THIS DRAWING SHOULD NOT BE SCALED, ALL DIMENSIONS AND LEVELS ARE TO BE TAKEN AND CHECKED ON SITE, THIS DRAWING SHOULD BE READ IN CONJUNCTION WITH ALL OTHER DESIGN INFORMATION PRODUCED AND PROVIDED BY RCA CONSTRUCTIONS AND ALL OTHER DESIGN TEAM MEMBERS, ANY DISCREPANCIES ARE TO BE REPORTED TO RCA CONSTRUCTION PRIOR TO ANY WORK COMMENCING, THIS DRAWING SHALL NOT BE REPRODUCED WITHOUT EXPRESS WRITTEN PERMISSION FROM RCA CONSTRUCTION

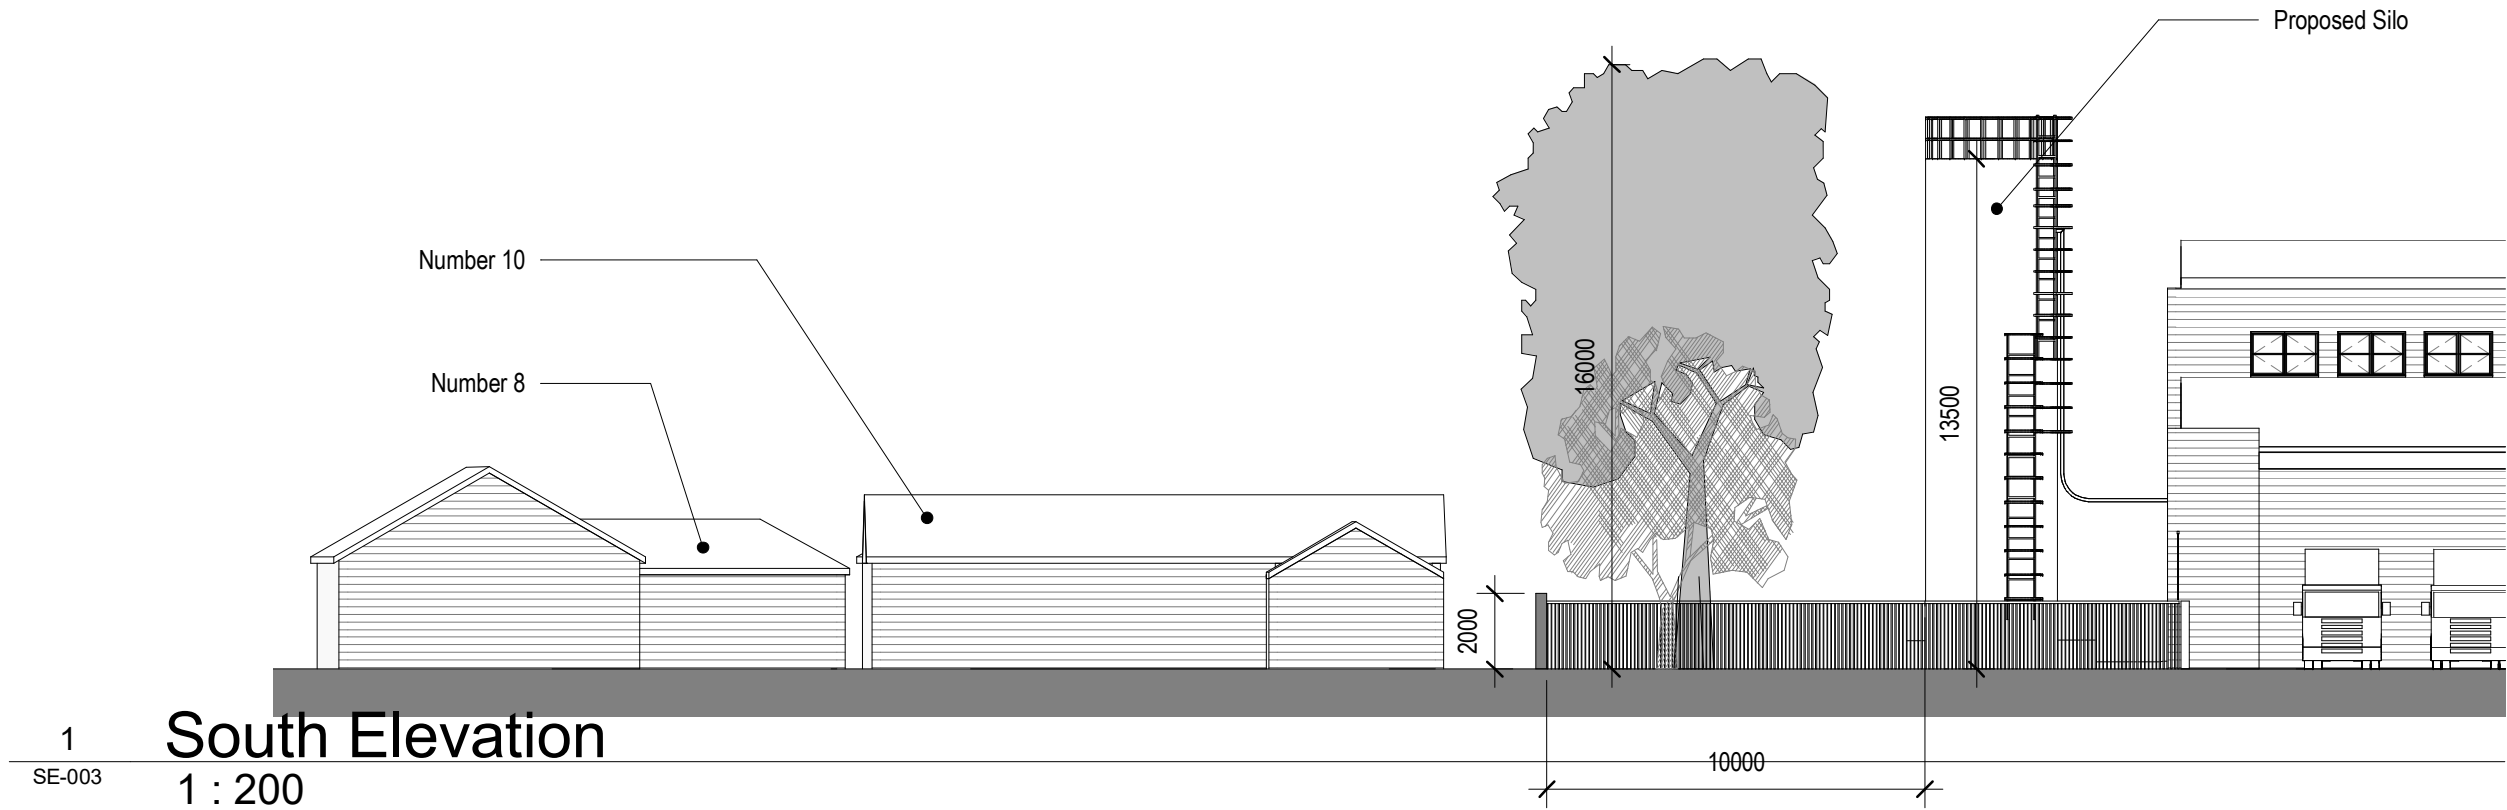

Rev No.	Rev Date	Rev By	First Issue	Description
project				
Cleckheaton Sugar Silo				
location				
23 S Parade,				
Cleckheaton,				
client				
BD19 5EB				
Tangerine Confectionary, Lions				
drawing title				
As Proposed Elevations with Existing Trees				

dwg Status			
scale 1 : 200			
drawn BCchecked			
@ sheet size A3			
rev date 27.03.18			
418			
SE-003			
job number			
drawing number			
revision			

R.C.A CONSTRUCTION

Part of the Rawlings Group of Companies

Main Contractors, Architects, Engineers, Town Planners, Project Managers, Planning Supervisors.

R.C.A Construction

High Street House, 2 High Street, Suite 1 & 3

Yeadon, Leeds LS19 7PP

Telephone: +44 (0)113 2509913

Web: www.rcaconstruction.co.uk

Email: info@rcaconstruction.com