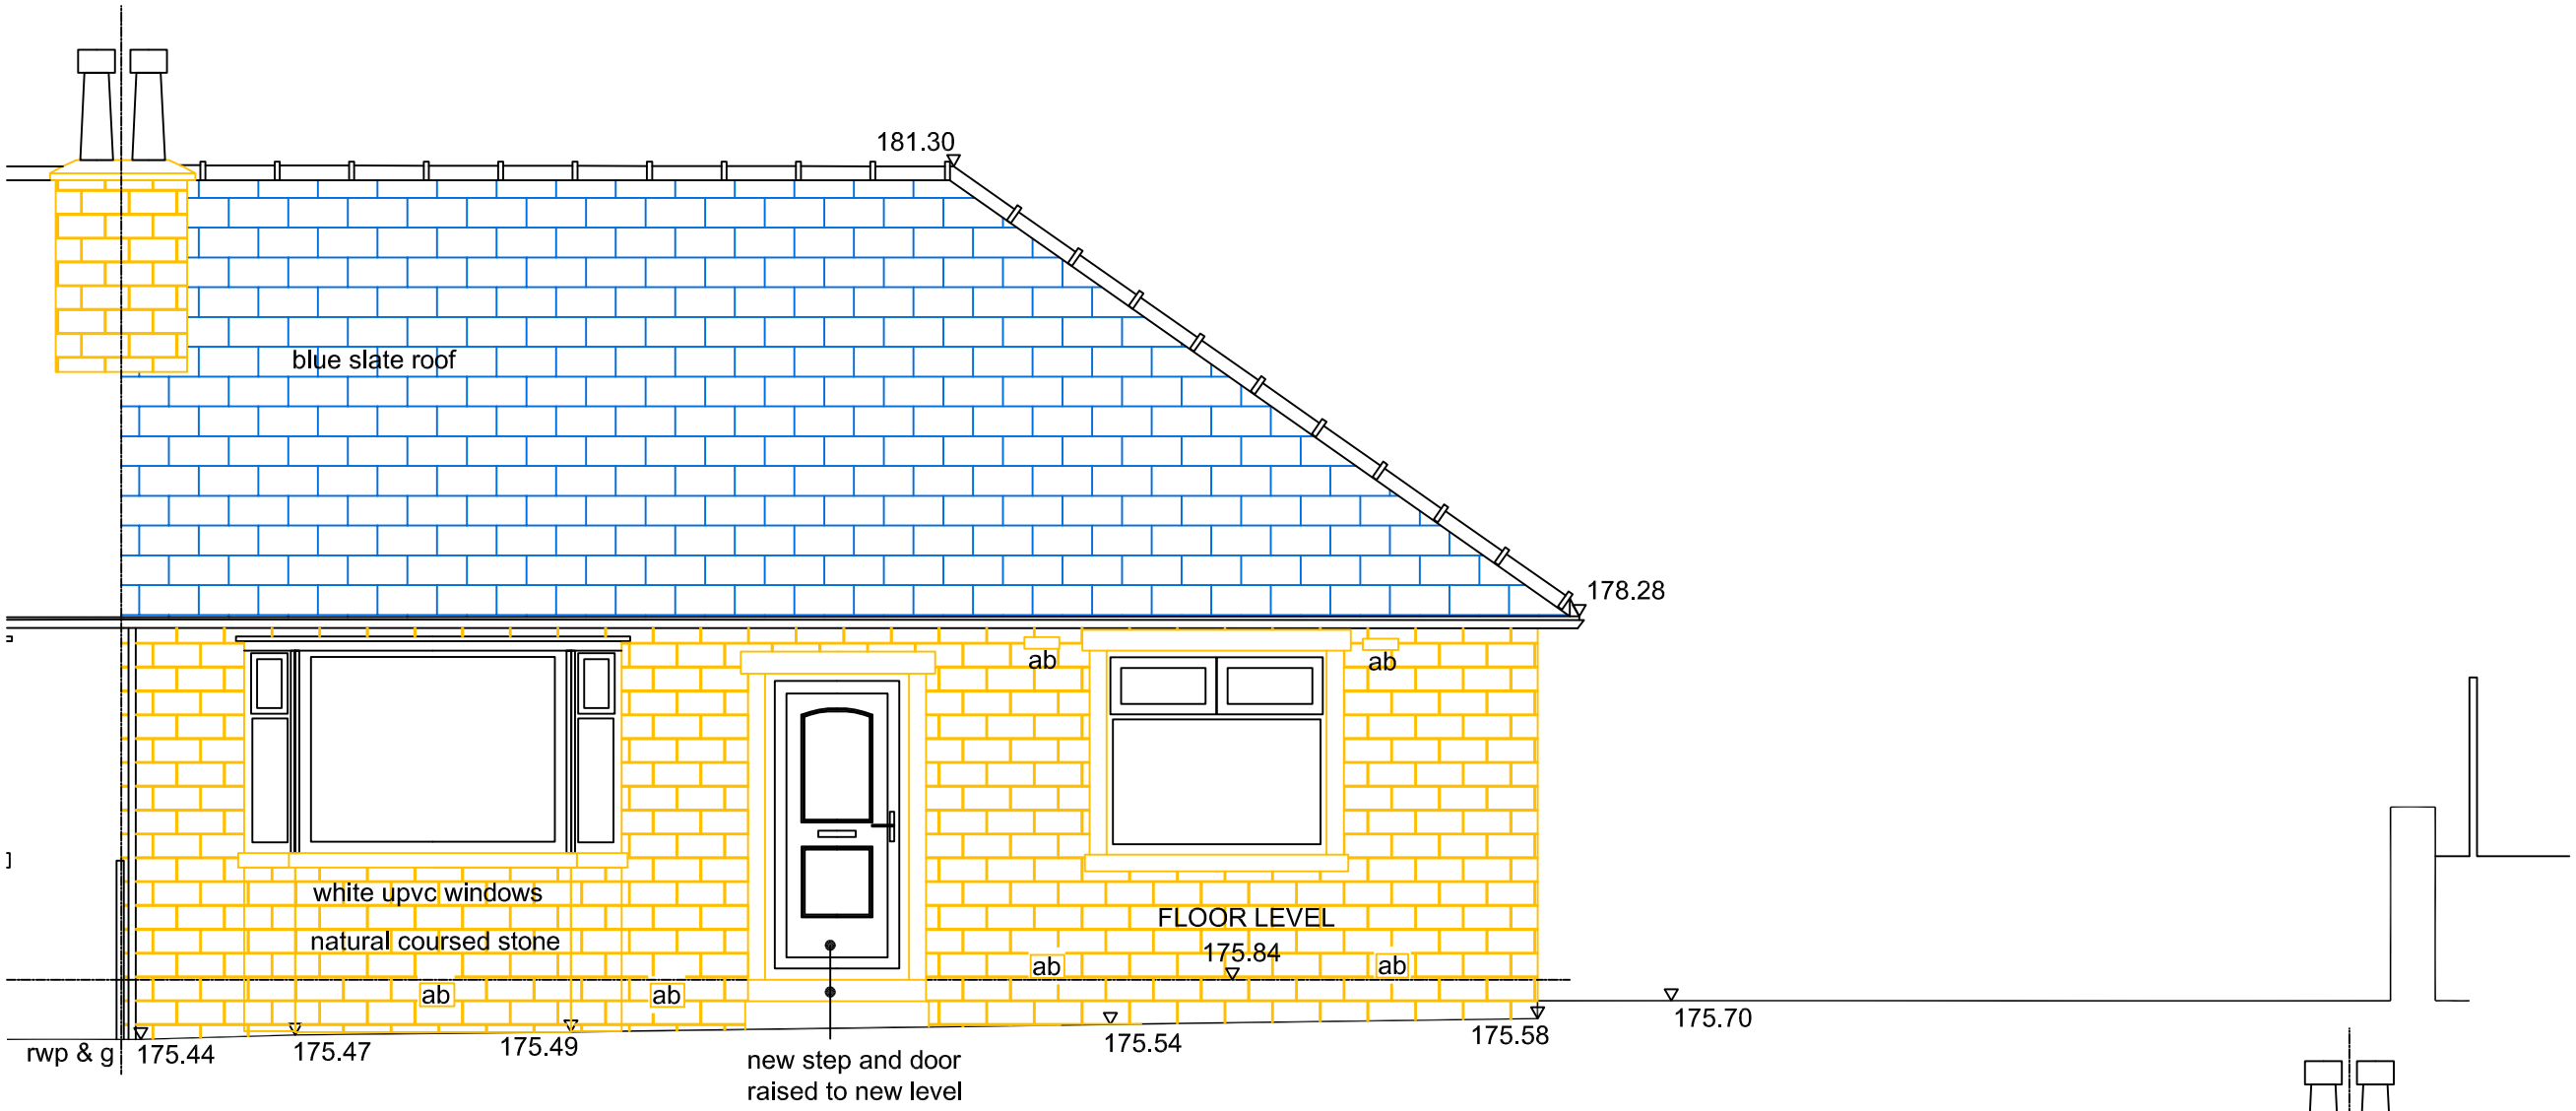

FRONT ELEVATION

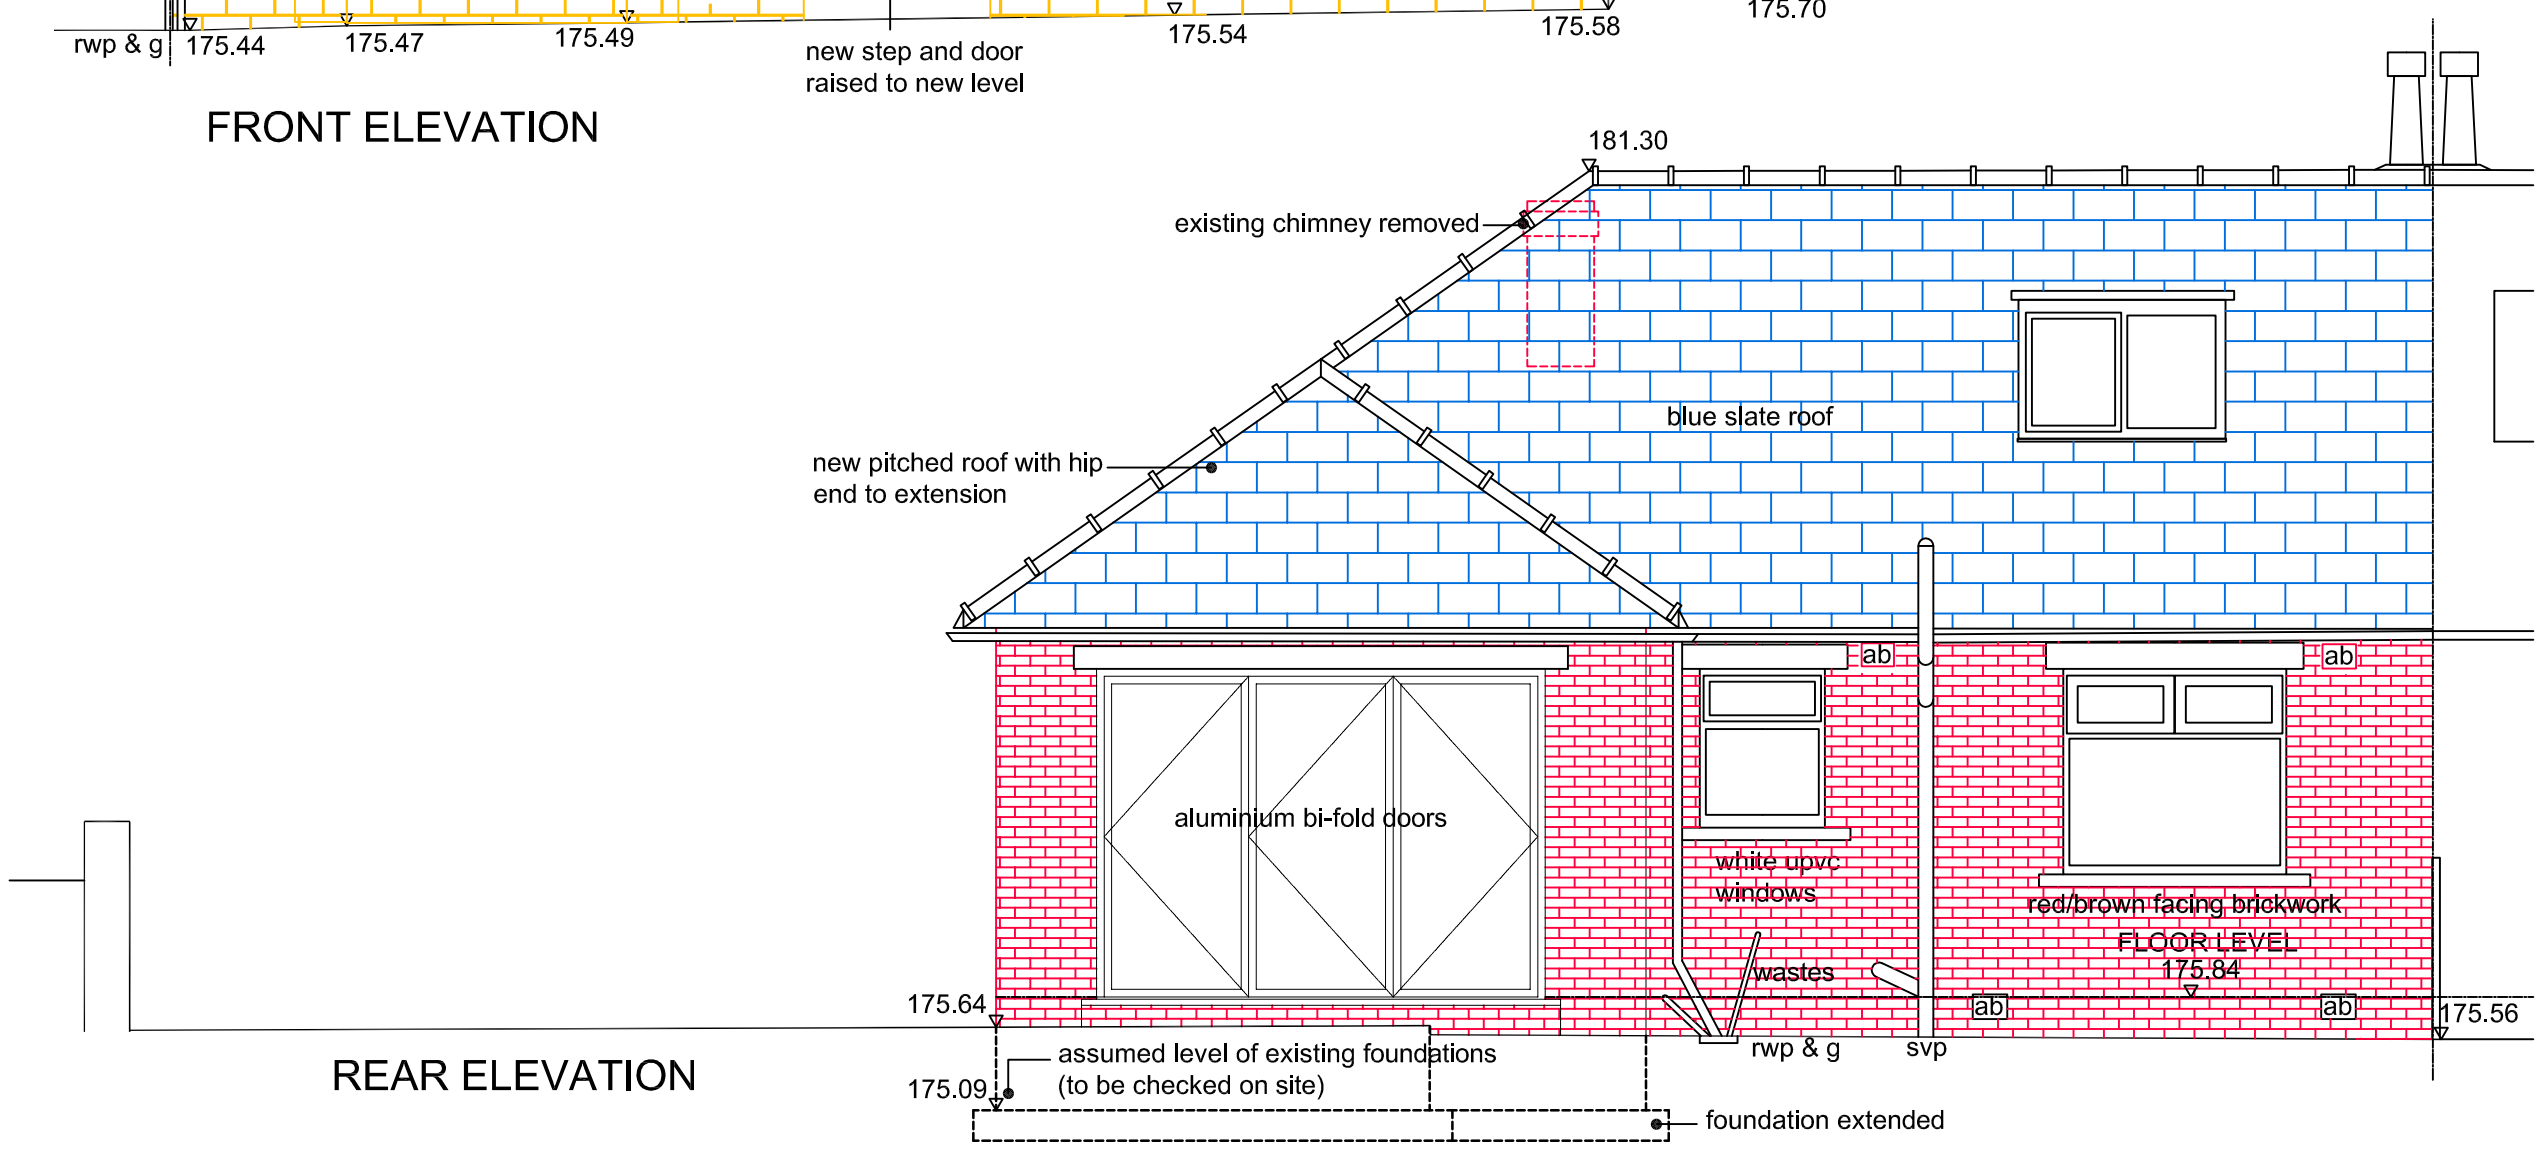

REAR ELEVATION

PLANNING APPLICATION

rev	description	date	

drawn	date
Paul McGuire	28/09/17

Paul McGuire MCIAT. ACIOB.
Chartered Architectural Technologist
46 Riley Park Kirkburton Huddersfield HD8 0SA
T. +44 (0)1484 602893 M. 07960 303343
E. info@pmcg-archtech.co.uk
Web. www.pmcg-archtech.co.uk

client
Mr. K. & Mrs. J. BENSON

project
PROPOSED EXTENSION TO DWELLING
AND CONSTRUCTION OF DOUBLE GARAGE

address
11 FOSTER AVENUE
BEAUMONT PARK HUDDERSFIELD HD4 5LN

drawing title
ELEVATIONS OF DWELLING AS PROPOSED
(sheet 1 of 2)

scale	prefix	drawing No	rev
1:50 @ A3	2017.16	(KJB) PD 09	