DO NOT SCALE

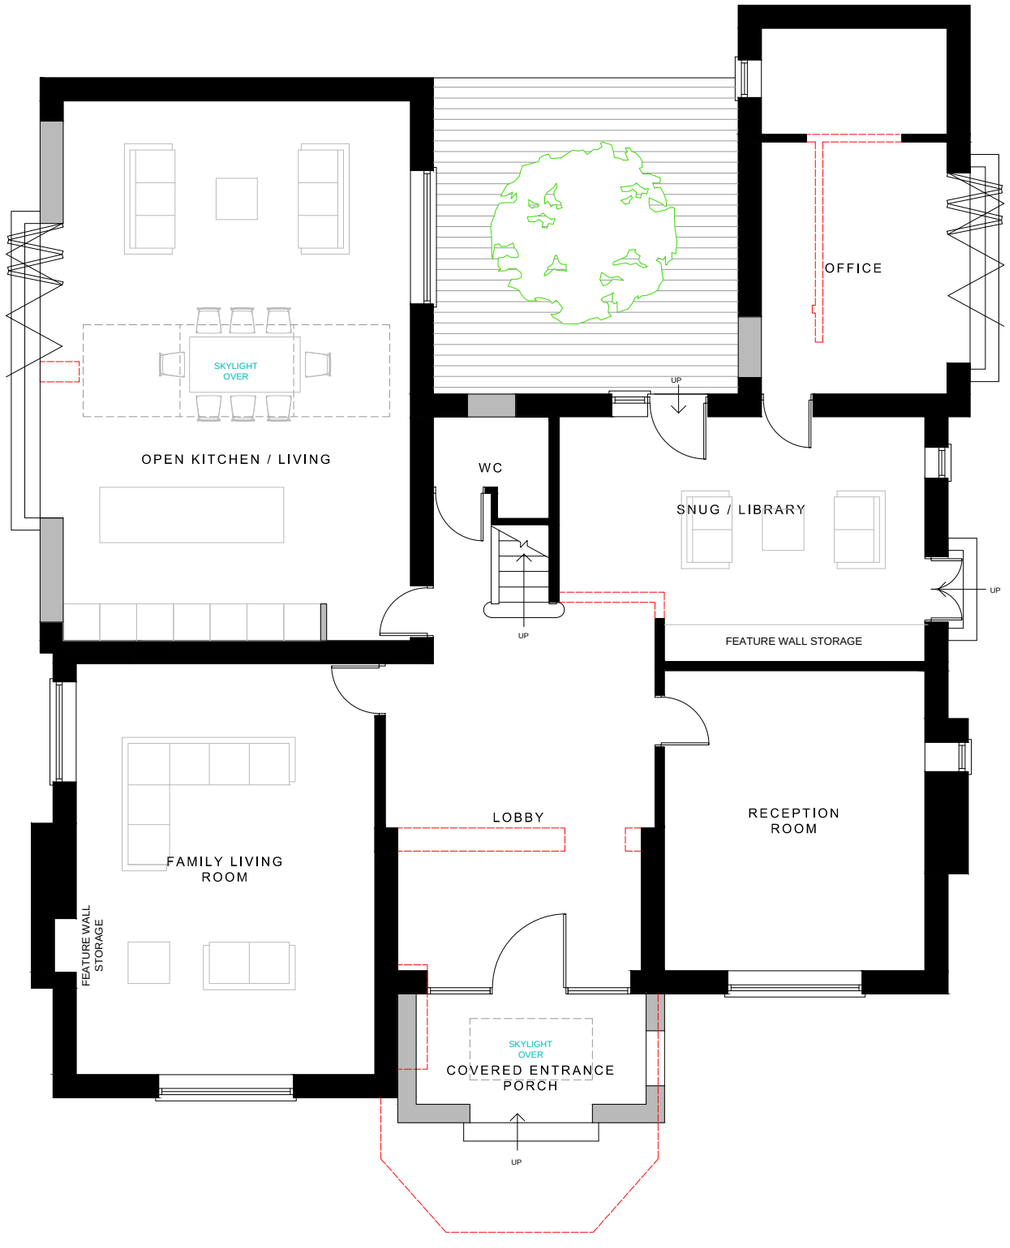

PROPOSED GROUND FLOOR PLAN

Scale 1:100 at A3

ALL MEASUREMENTS ARE APPROXIMATE

PROJECT INFORMATION

Client.
c/o Studio IQ

Address.
Endways, Rossefield Avenue, Birkby, HD2 2BR

Project Title.
Independent double garage, conversion of existing garage to a habitable room, introduction of first floor extension, replace main entrance structure and formation of new site access.

DRAWING DETAILS

Project Ref.
IQ17.045.P

Drawing Title.
Proposed Ground Floor Plan

Drawing Type.
Proposed

Drawing No.
07

Scale.
1:50 @ A1
1:100 @ A3

Drawn/Checked.	Description.	Rev.
ED/AA	Planning Application	-
ED/AA	Updated In-Line with Planning Officer Comments	A

NOTES

This drawing is for information only.

The Studio. No. 96 Blacker Road, Huddersfield, HD1 5HN

Tel. +44 (0)1484 309 394
Email. studio@iq-arch.com

Web. www.iq-arch.com

This drawing and design is the copyright of 'Studio IQ' and may not be reproduced, retained or disclosed to any unauthorised person in any form whatsoever without prior express or written consent. Figured dimensions to be taken in preference to those scaled. All dimensions to be checked on site and taken in preference to those shown.