




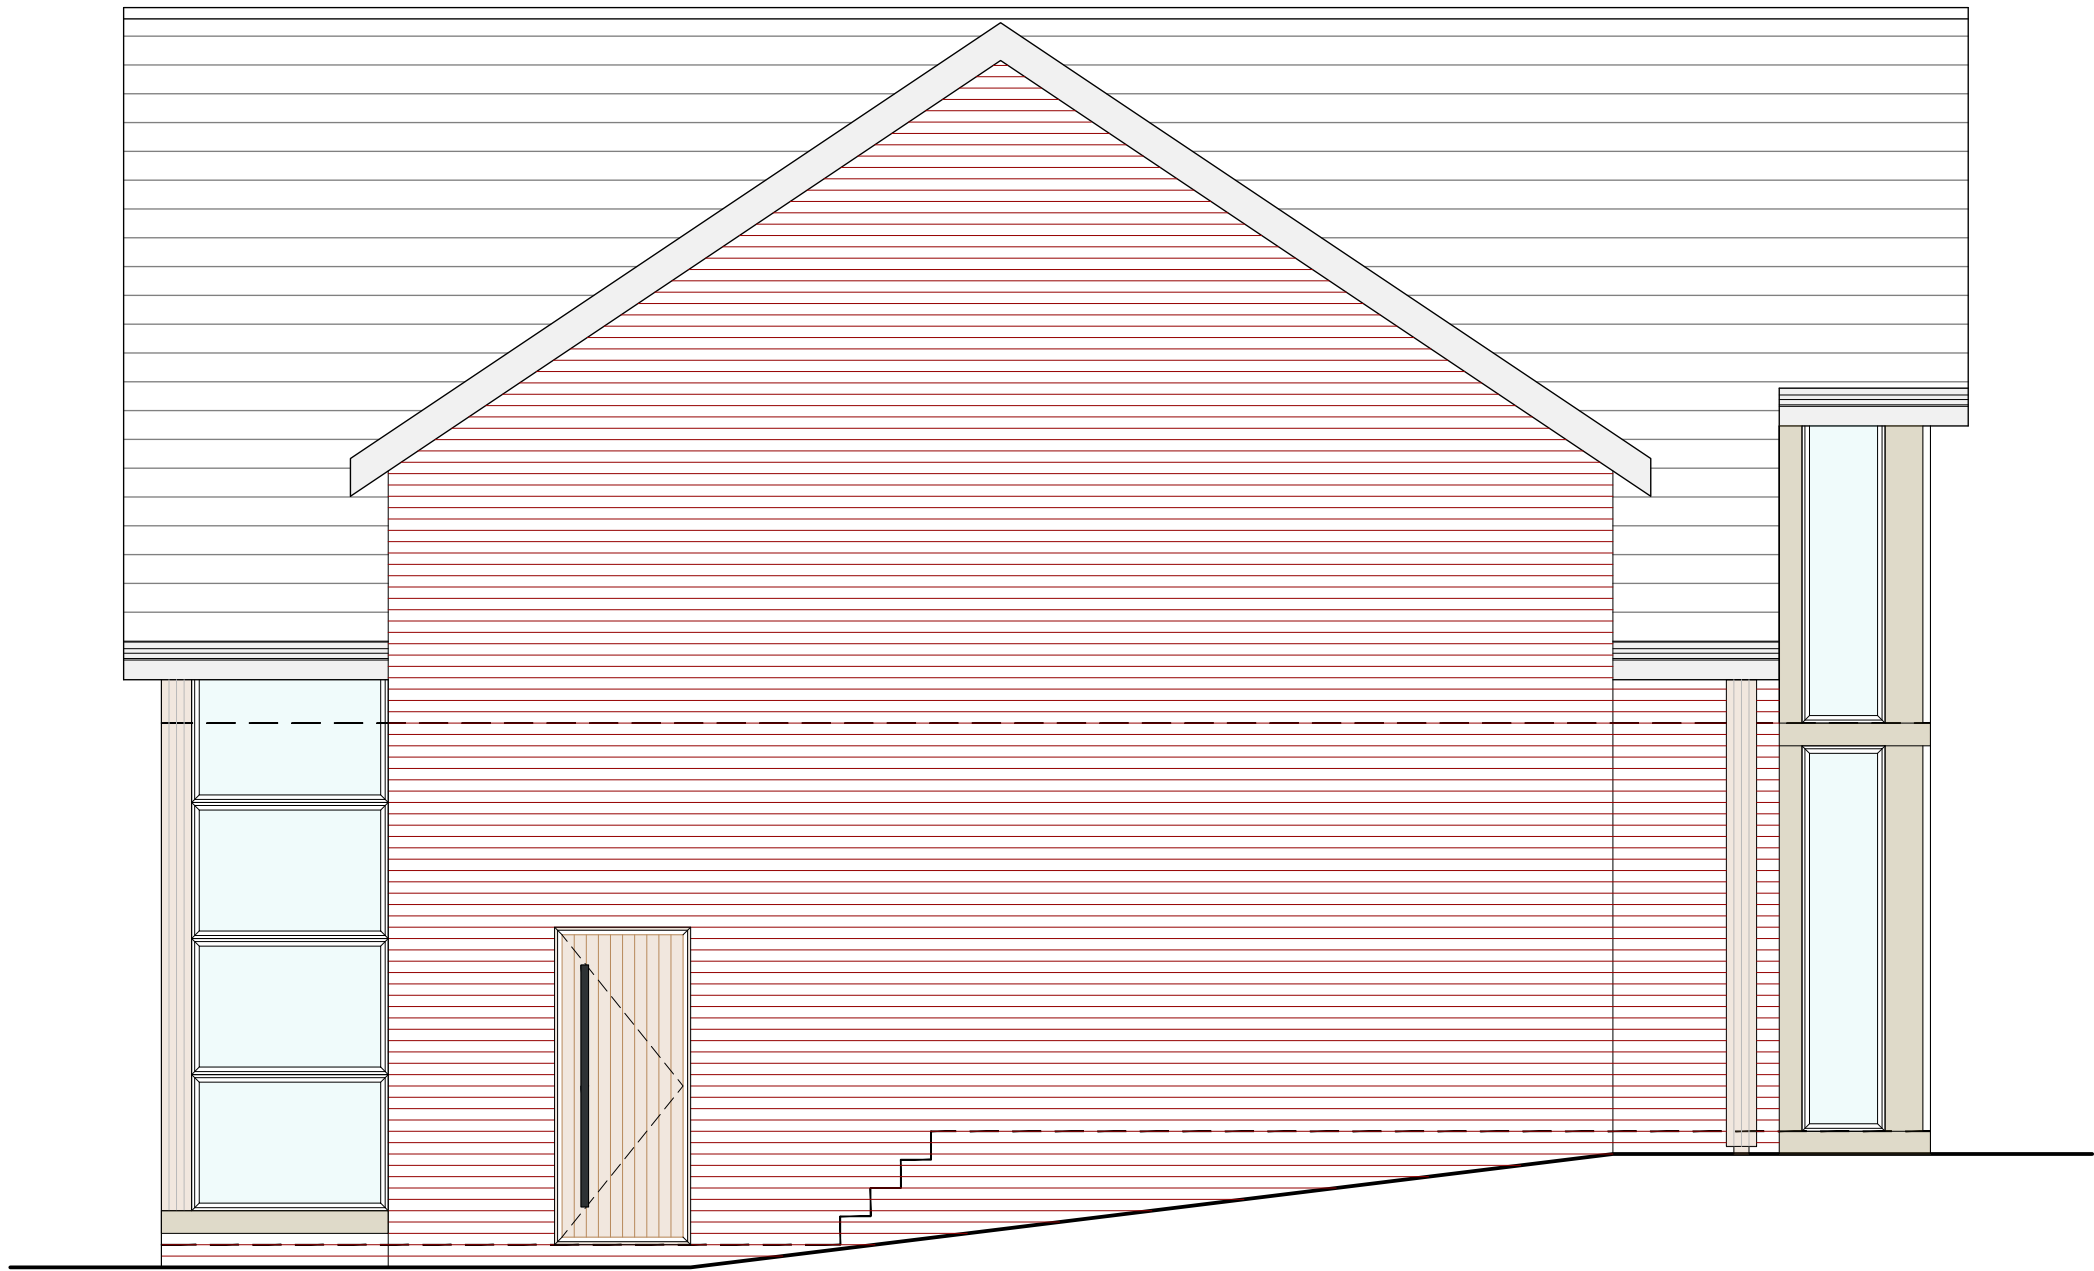


Side Elevation.
1:50

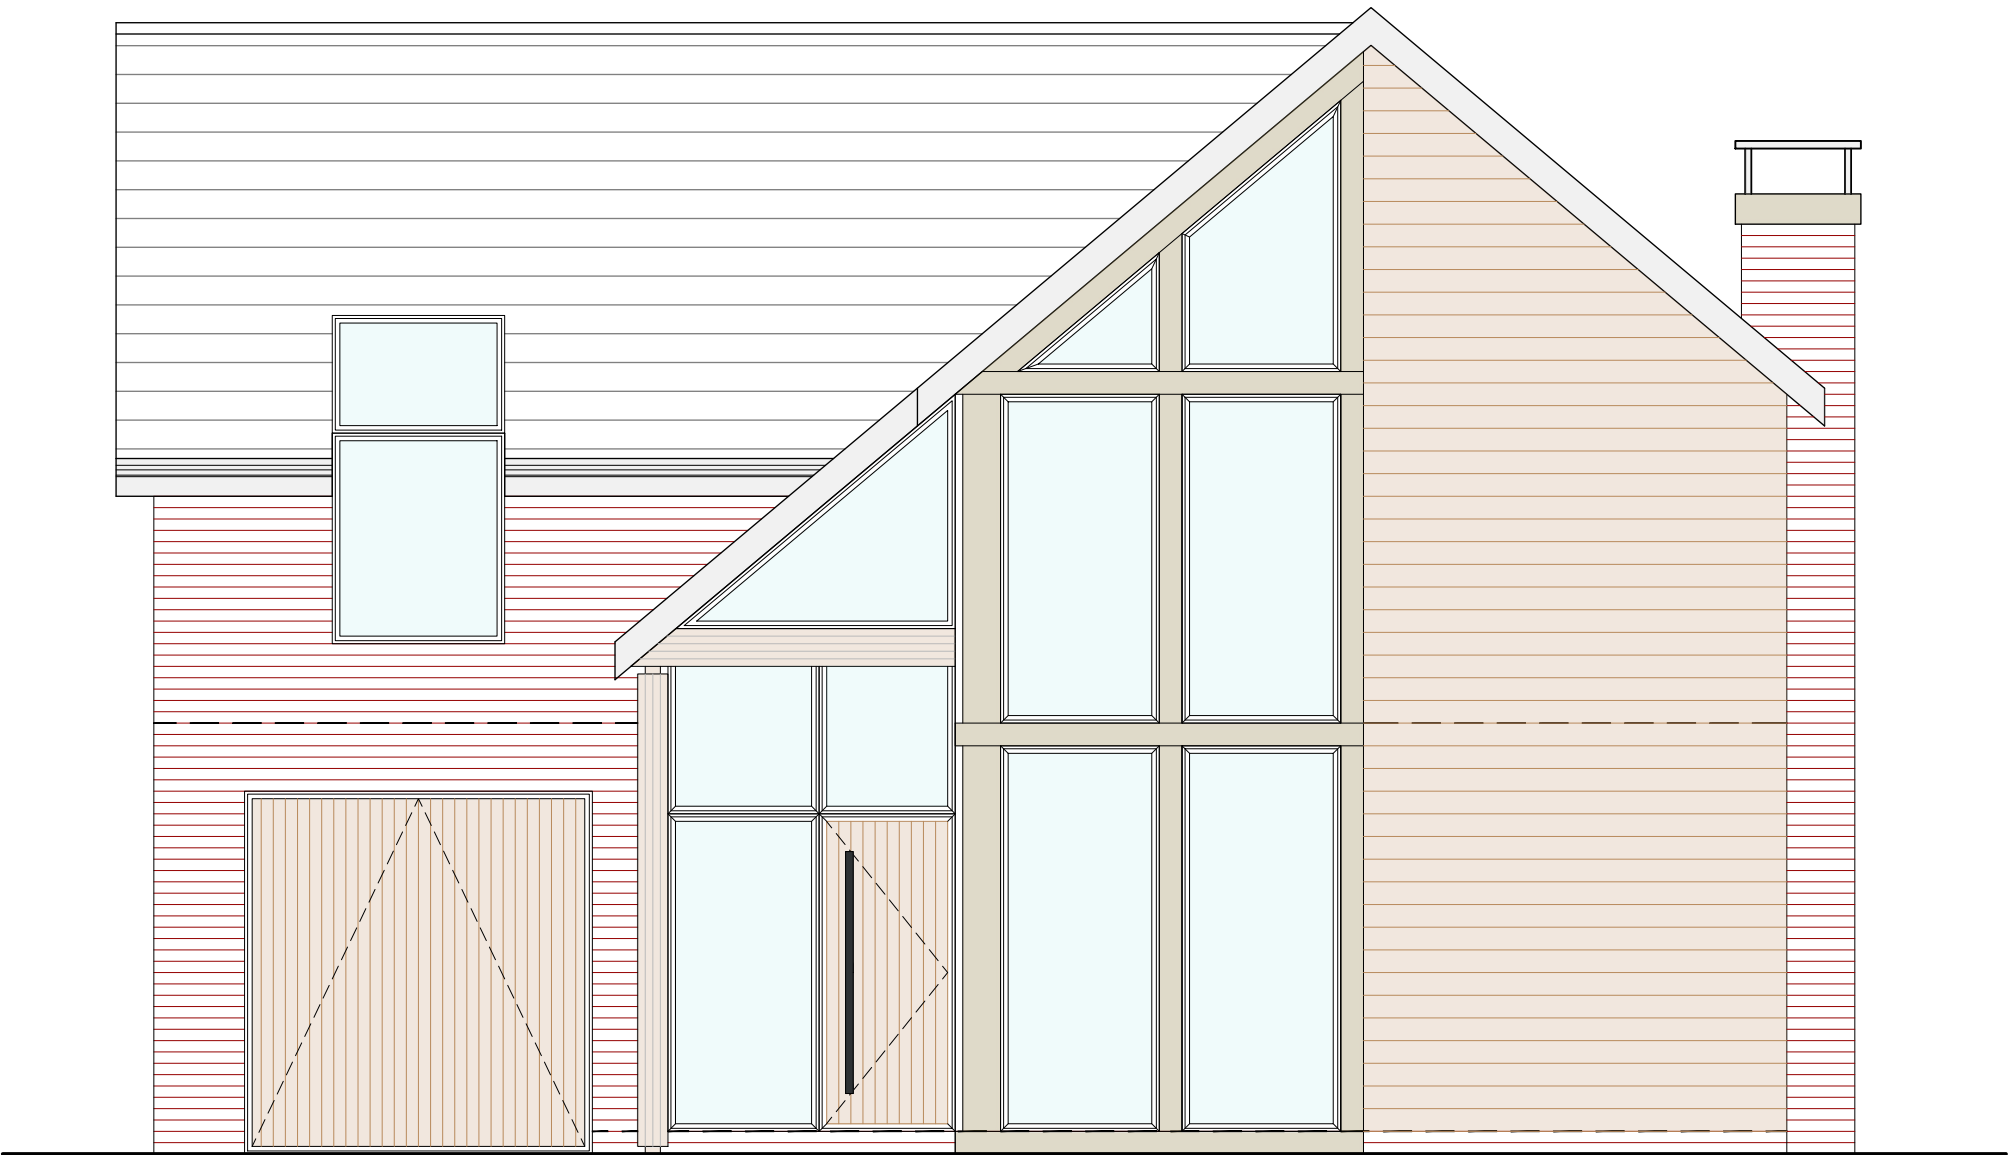

Front Elevation.
1:50

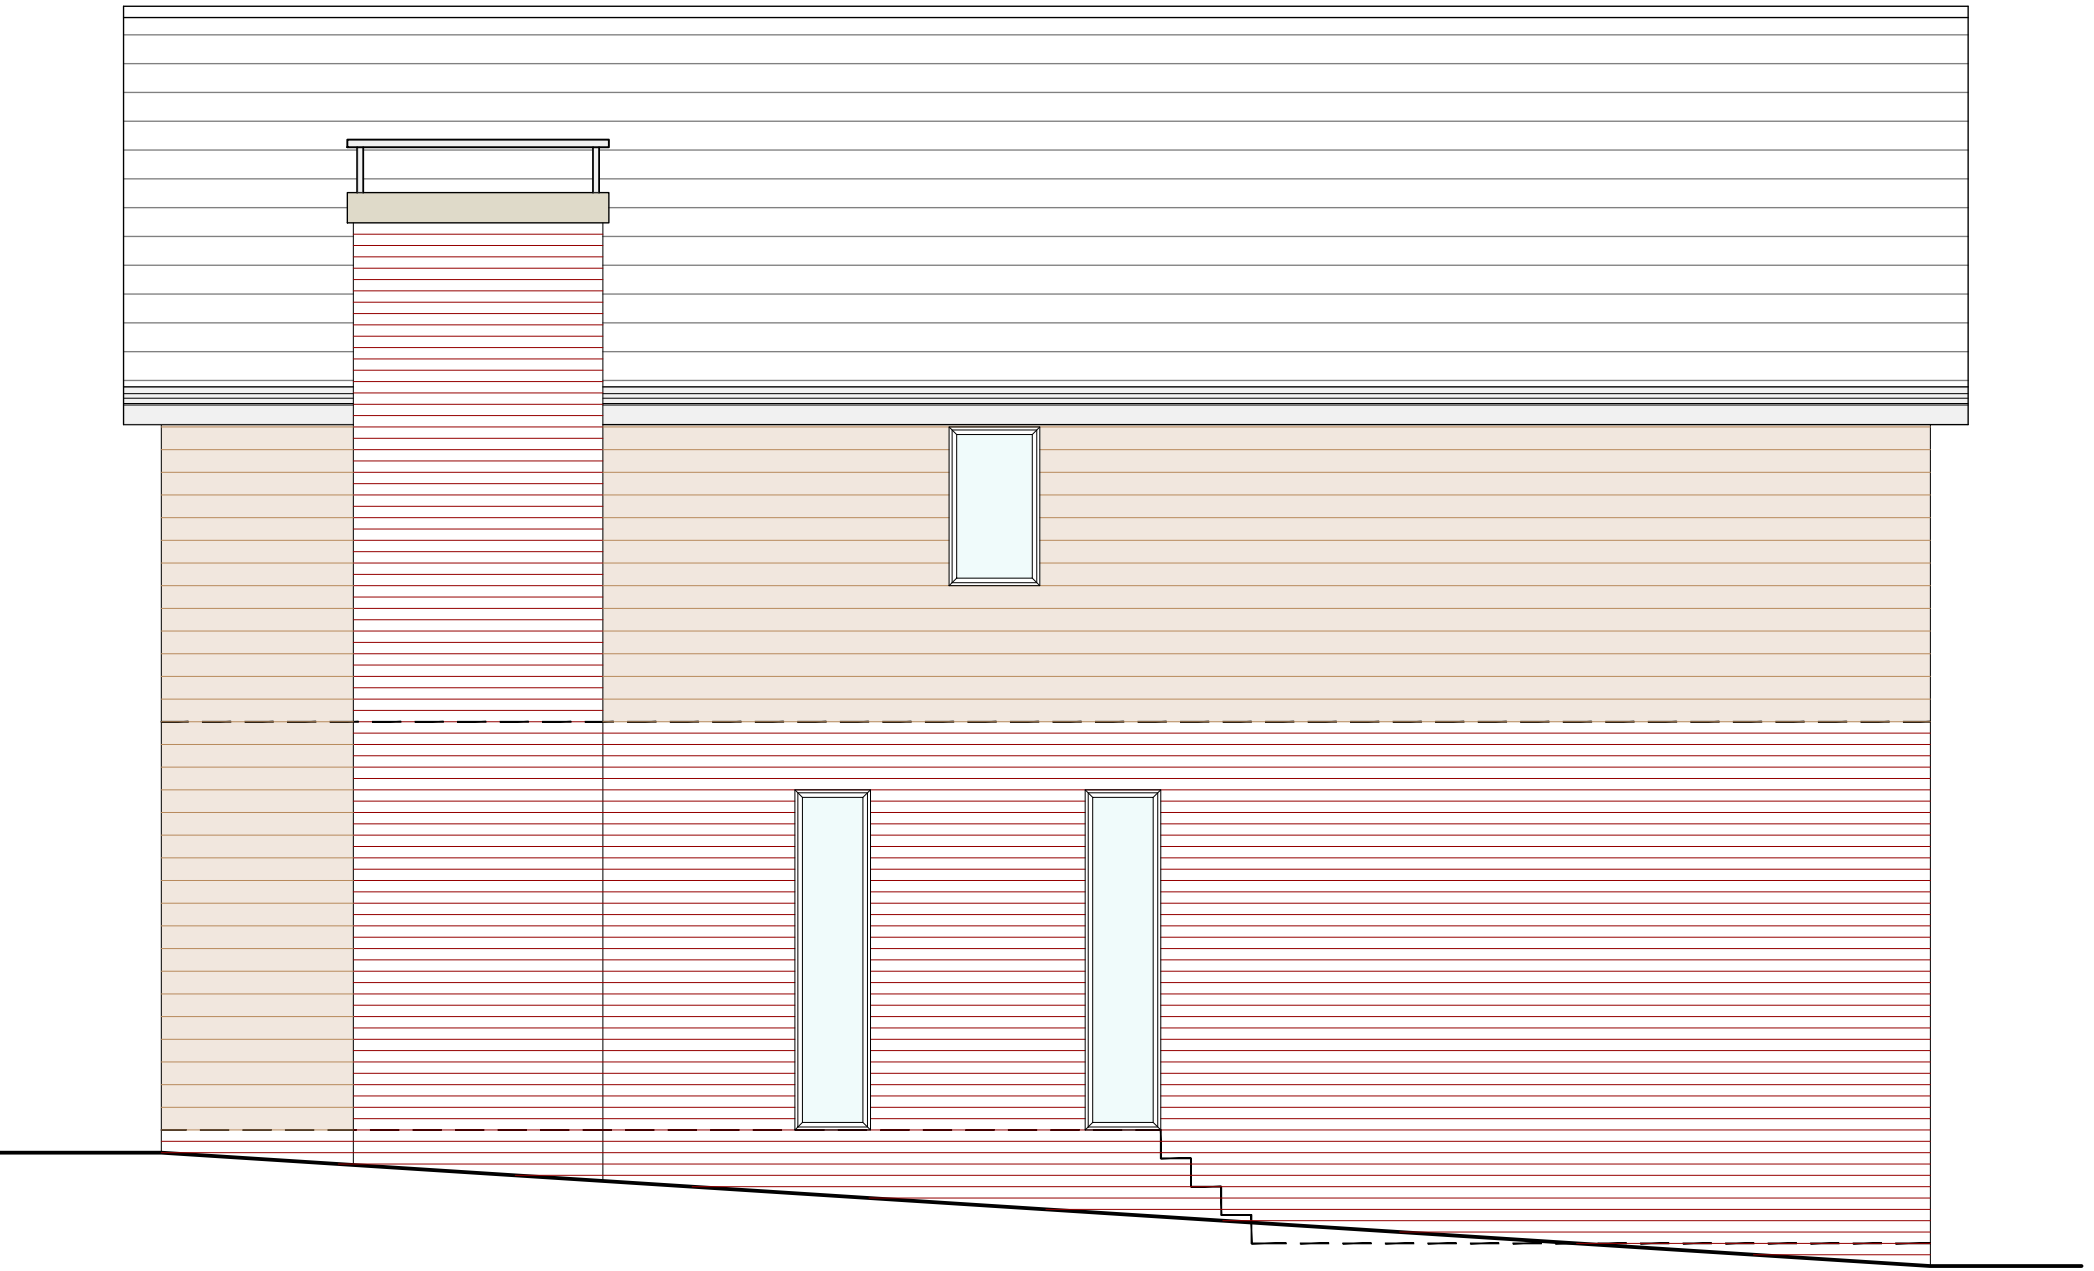

Side Elevation.
1:50

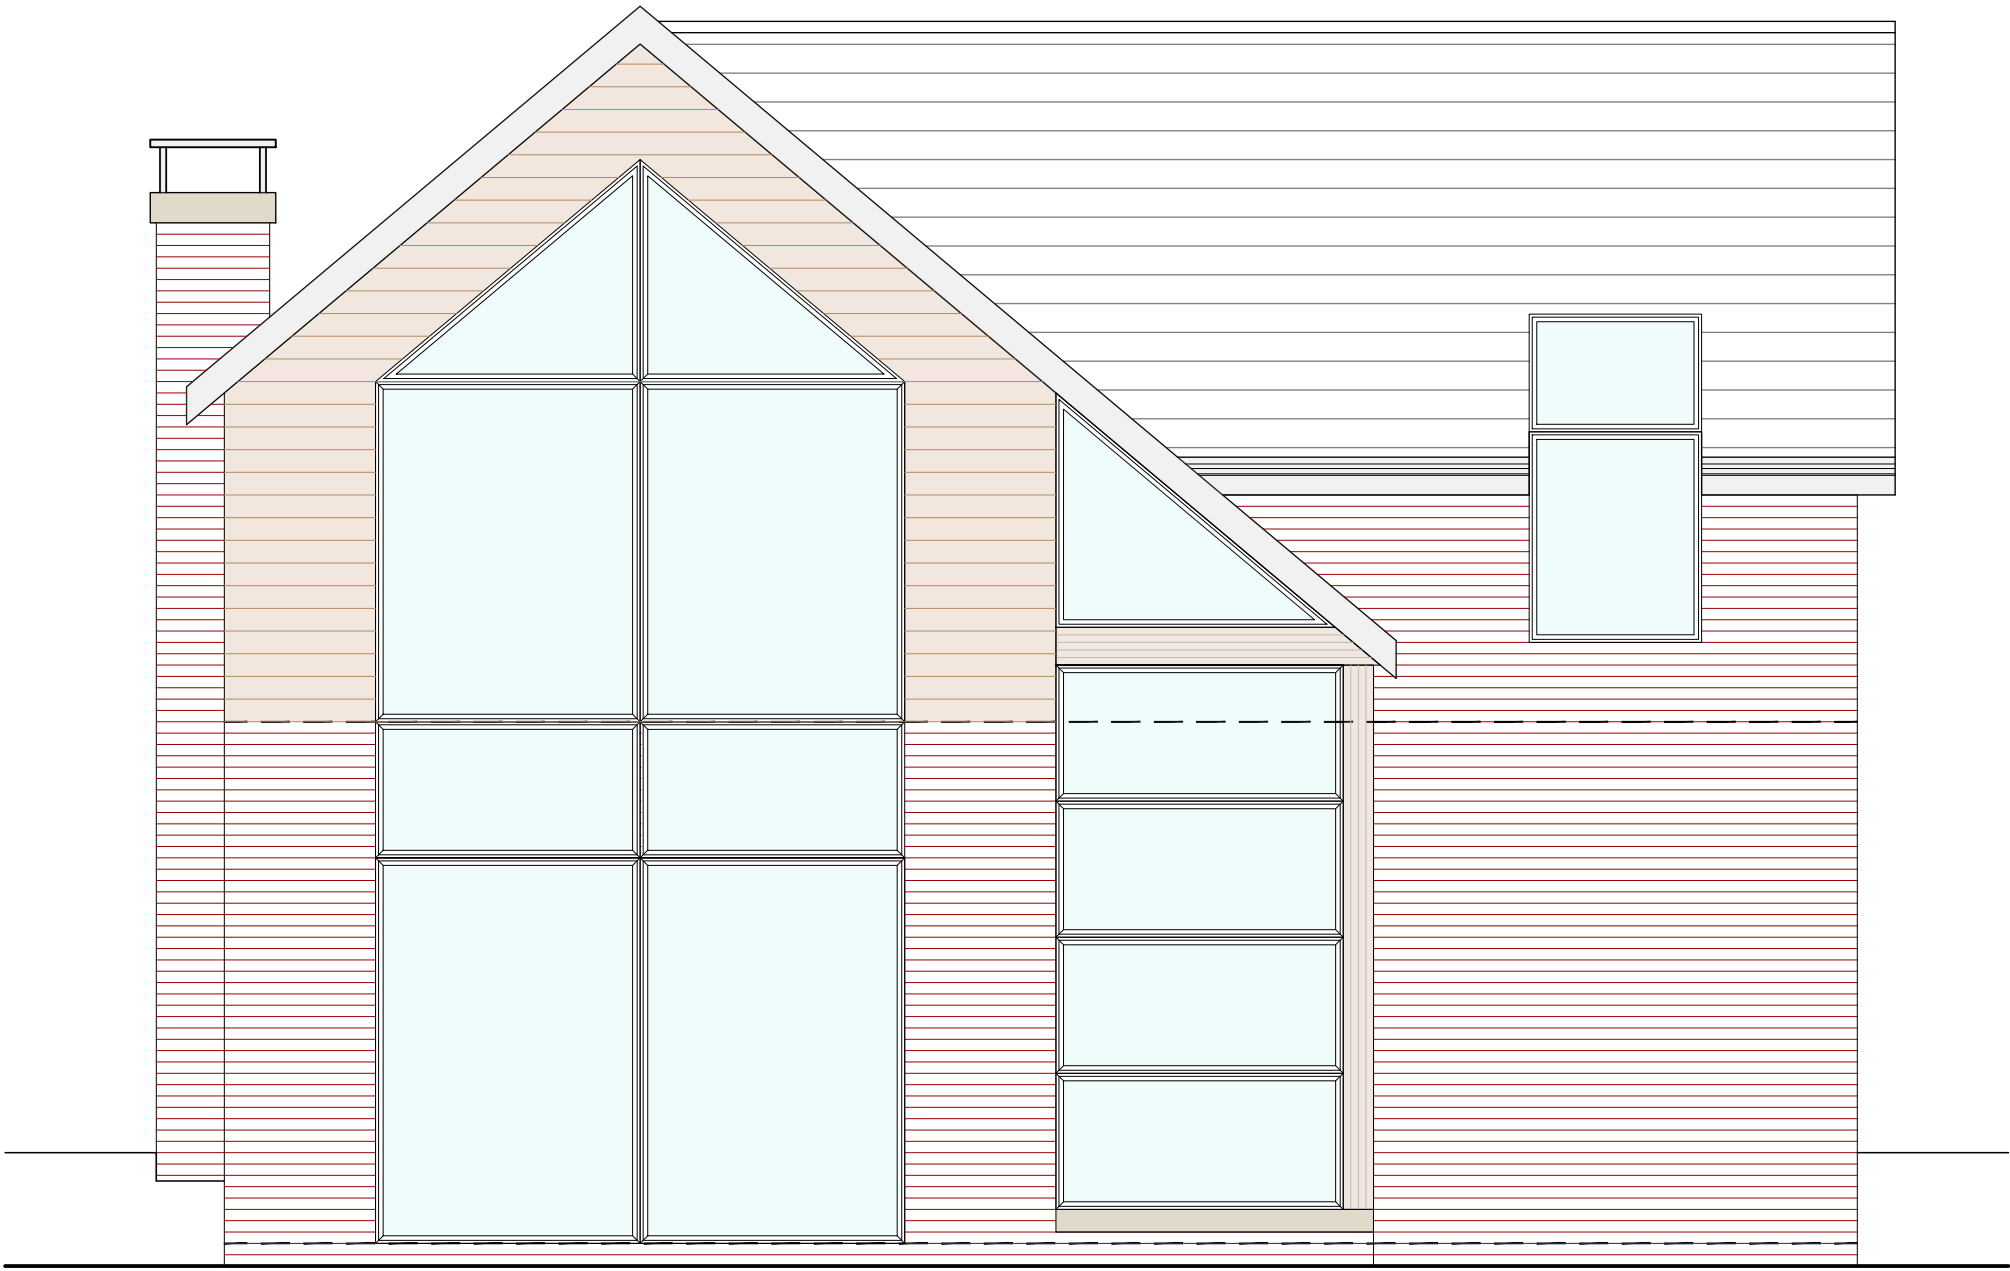

Rear Elevation.
1:50

Rev	Description	Date
-----	-------------	------



Orange Design Studio.

Architecture

Mirfield
WF14 8AB
T : 01924 650930
E : jake@orangedesignstudio.co.uk
www.orangedesignstudio.co.uk

Planning

Stocks Bank Rd (30)001 /
Proposed Elevations

ODs_164	Scale	1:50
Mr & Mrs Knibbs	Date	01/10/2016
	Drawn	JH

Do Not Scale © Orange Design Studio Ltd