


LOCATION PLAN 1:1250

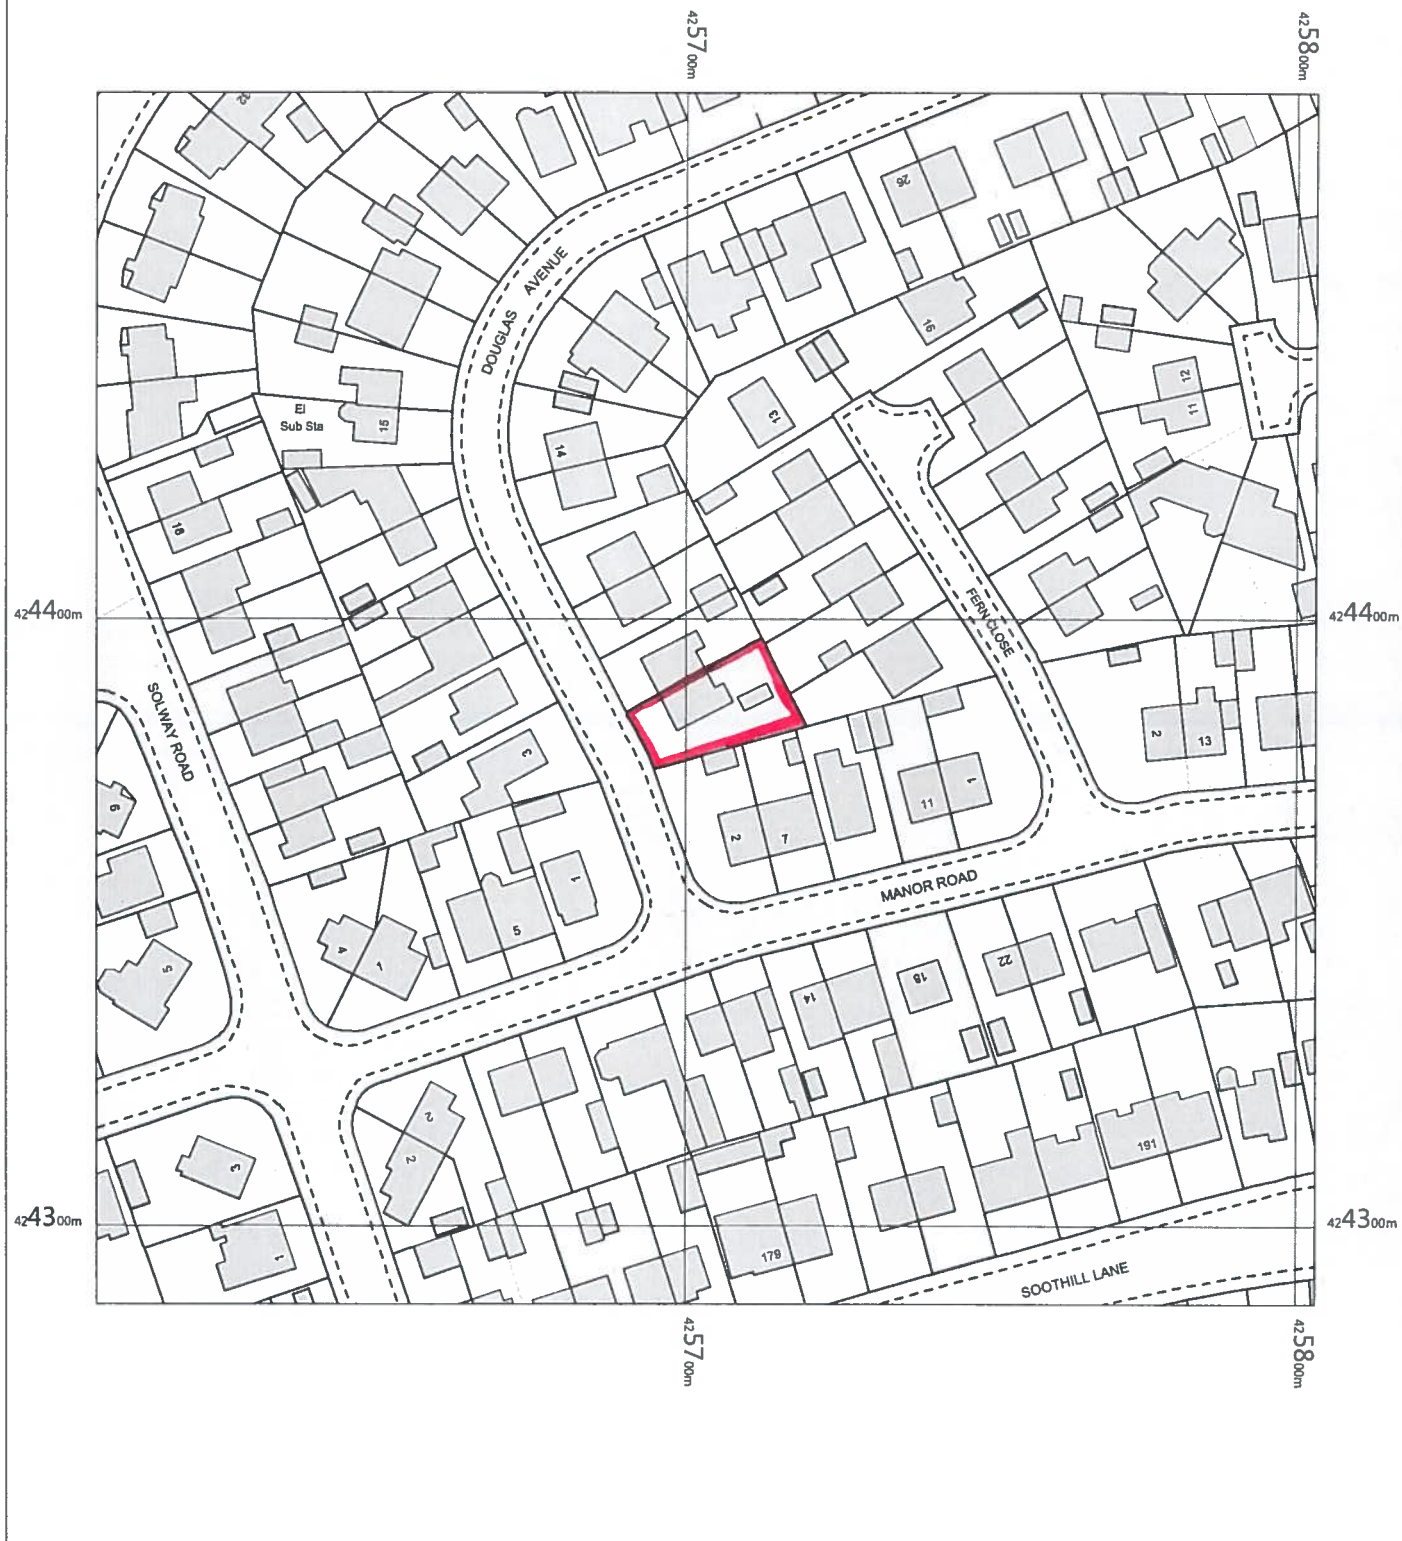

0 5 10 15 20 25 30 35 40 45 50
m

OS MasterMap 1250/2500/10000 scale
Wednesday, October 11, 2017, ID: BW1-00661299
maps.blackwell.co.uk

1:1250 scale print at A4, Centre: 425703 E, 424387 N

©Crown Copyright and database rights 2017 OS 100019980



BLACKWELL'S
www.blackwellmapping.co.uk

TEL: 0113 245 2623
comments@maps.blackwell.co.uk