


Makin Farm
Brow Lane
Holmfirth
HD9 2RJ
07946872499
paul@paulmatthewsarchitectural.co.uk
www.paulmatthewsarchitectural.co.uk

Company Registration Number: 09898149 – Company
Registered in England and Wales


Do not scale from drawing, use figured
dimensions only.

All dimensions must be checked and verified on
site prior to commencement
of works and architect to be notified of any
discrepancies.

The copyright for these drawings remains the
property of Paul MatthewsArchitectural Ltd.
They must not be reproduced in any way without
prior written consent from the originator (Paul
MatthewsArchitecturalLtd).

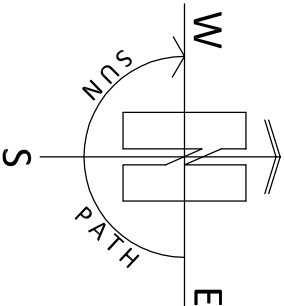

Ordnance Survey (c) Crown Copyright 2017. All rights reserved. Licence number 100022432

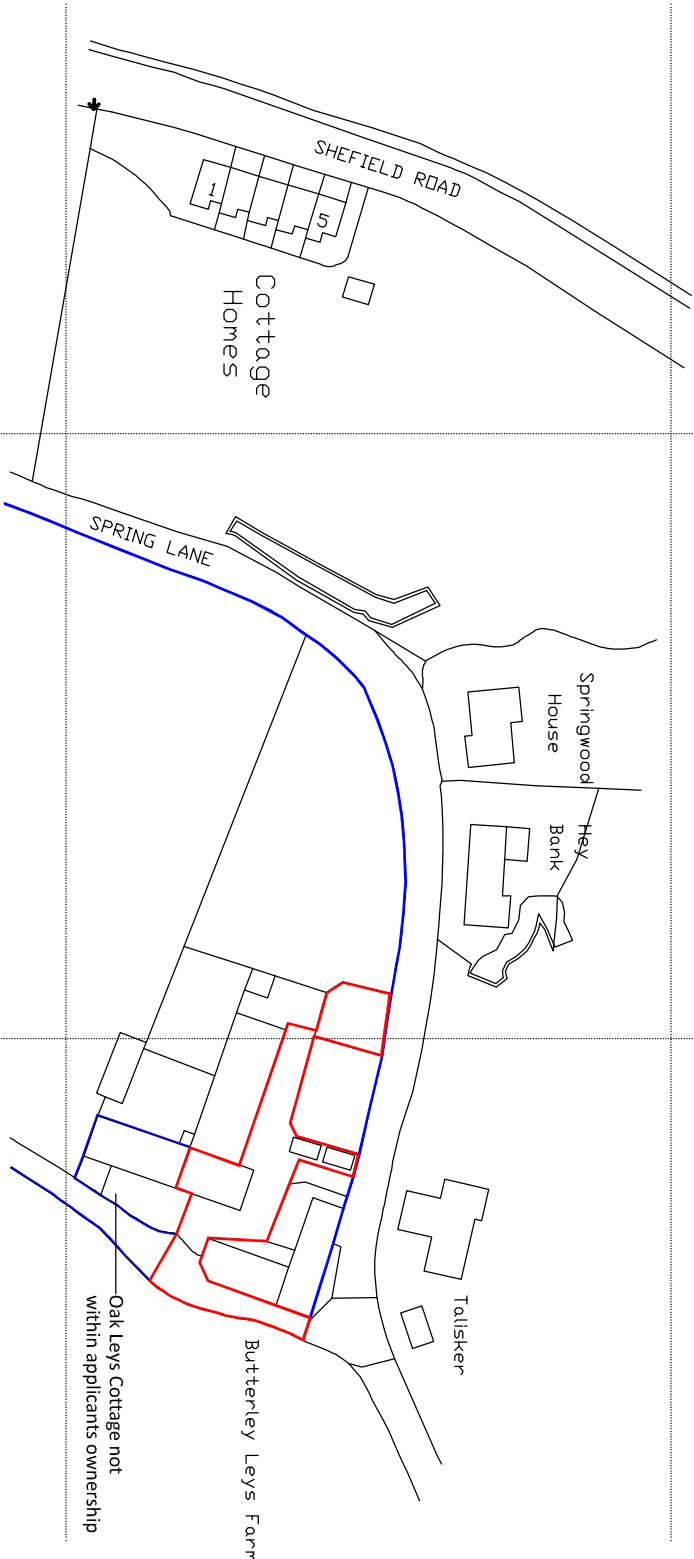

Project
Renovation, Restoration and Conversion of
Existing Barn to Dwelling at Butterley Leys Farm,
Spring Lane, New Mill, Holmfirth, HD9 7EH
Client

Mr & Mrs S Lomax

Drawing Title/Issue

Location Plan

scale	date	sheet size	dwg. no.
1:1250	08/17	A4	17/462/01

1:1250

10m 20 30 40 50 60 70 80 90 100 110 120 130

