




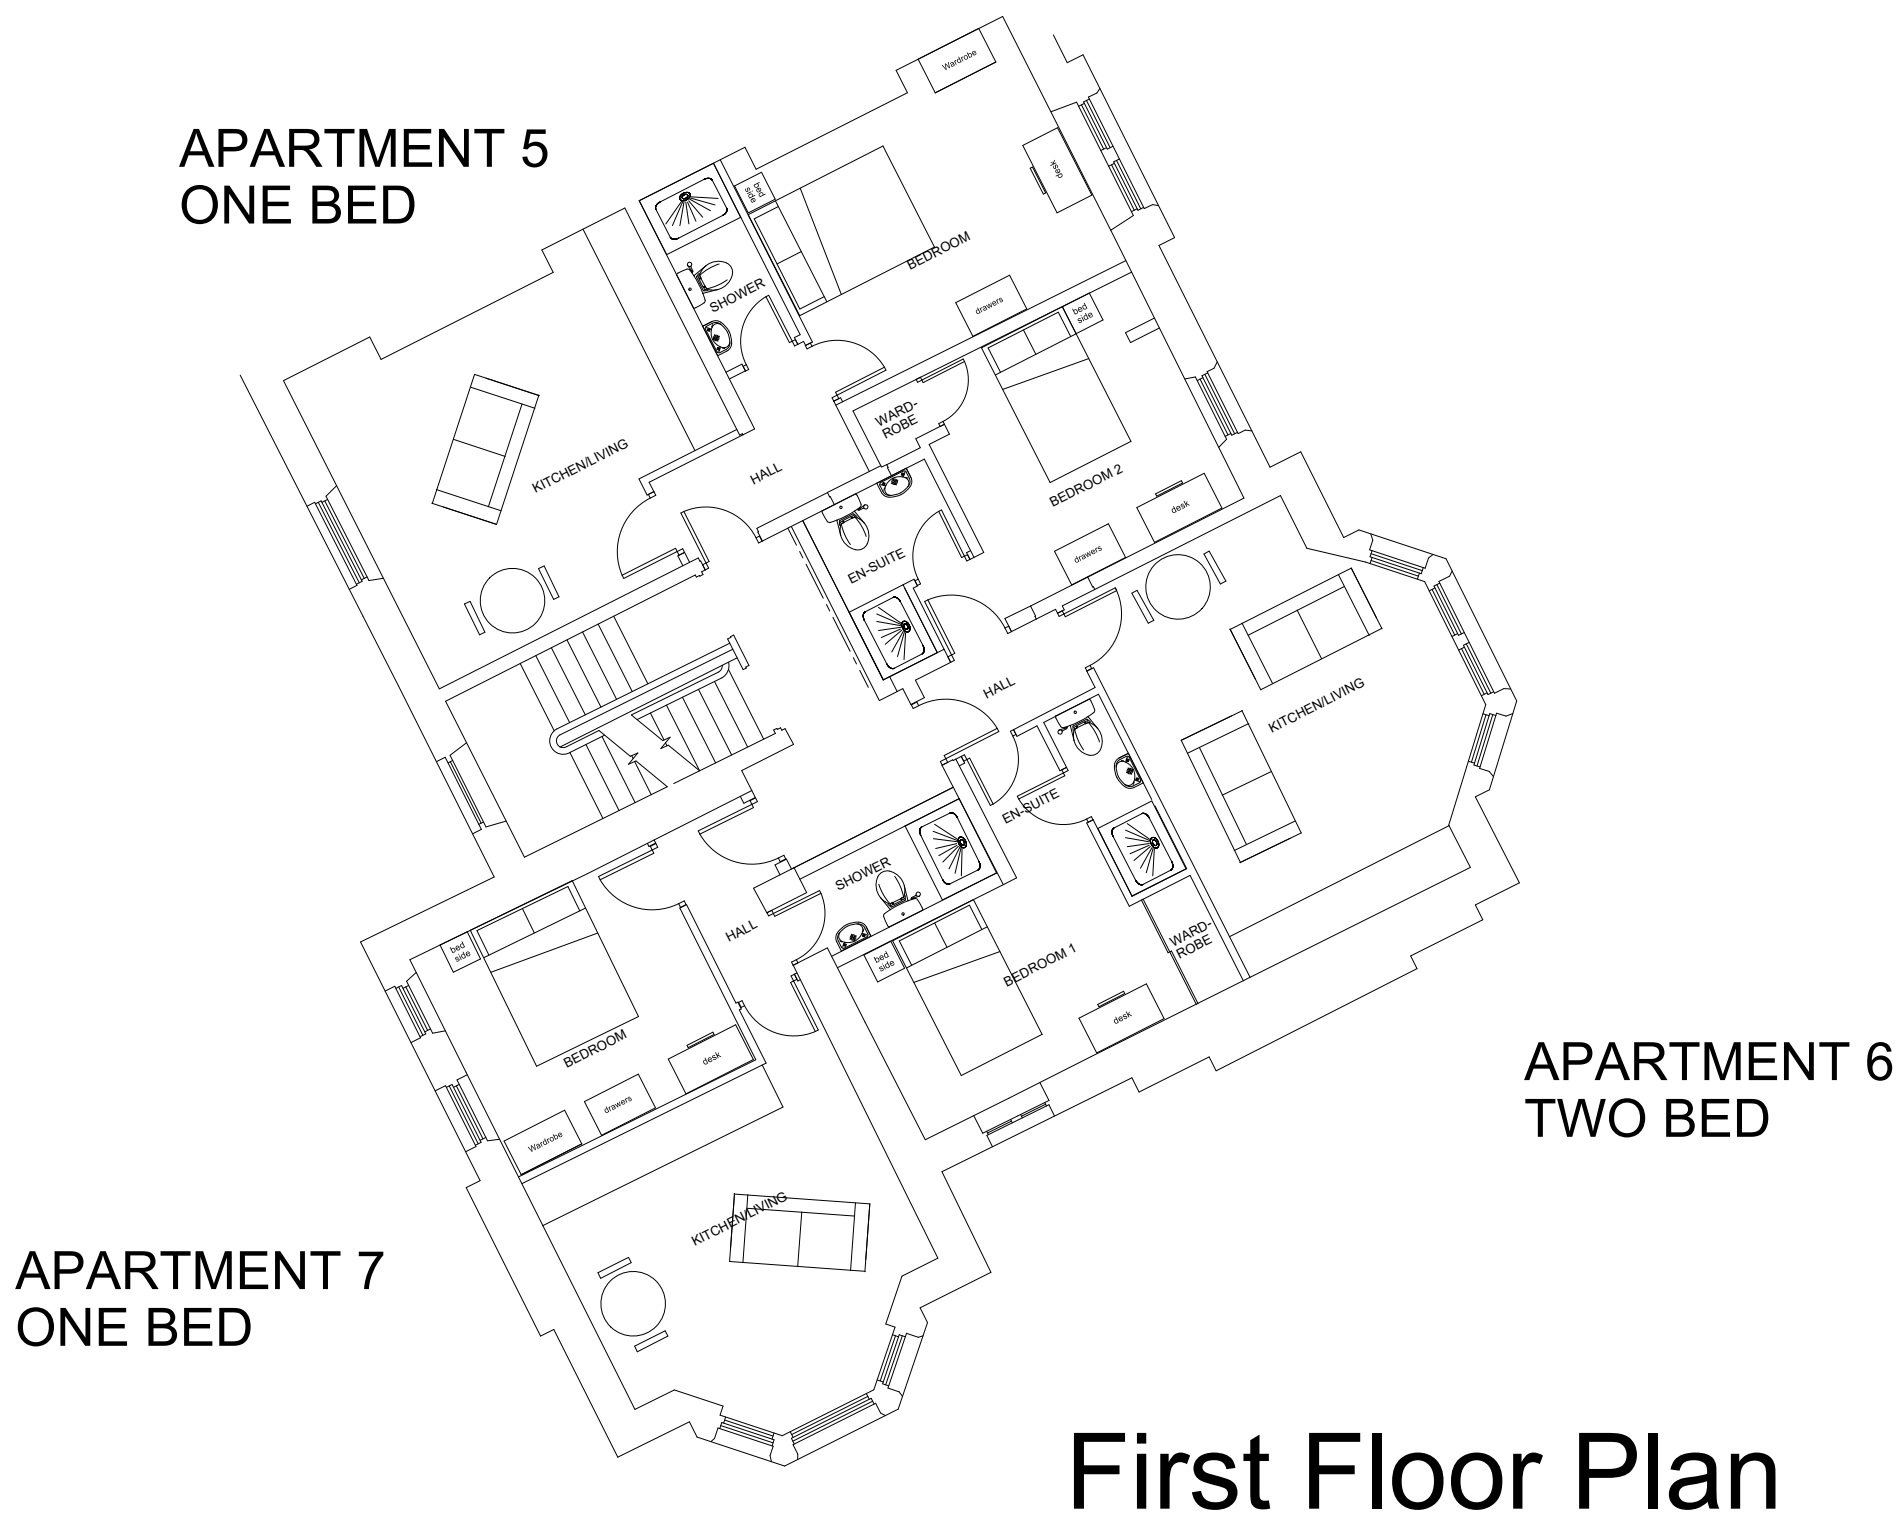


First Floor Plan

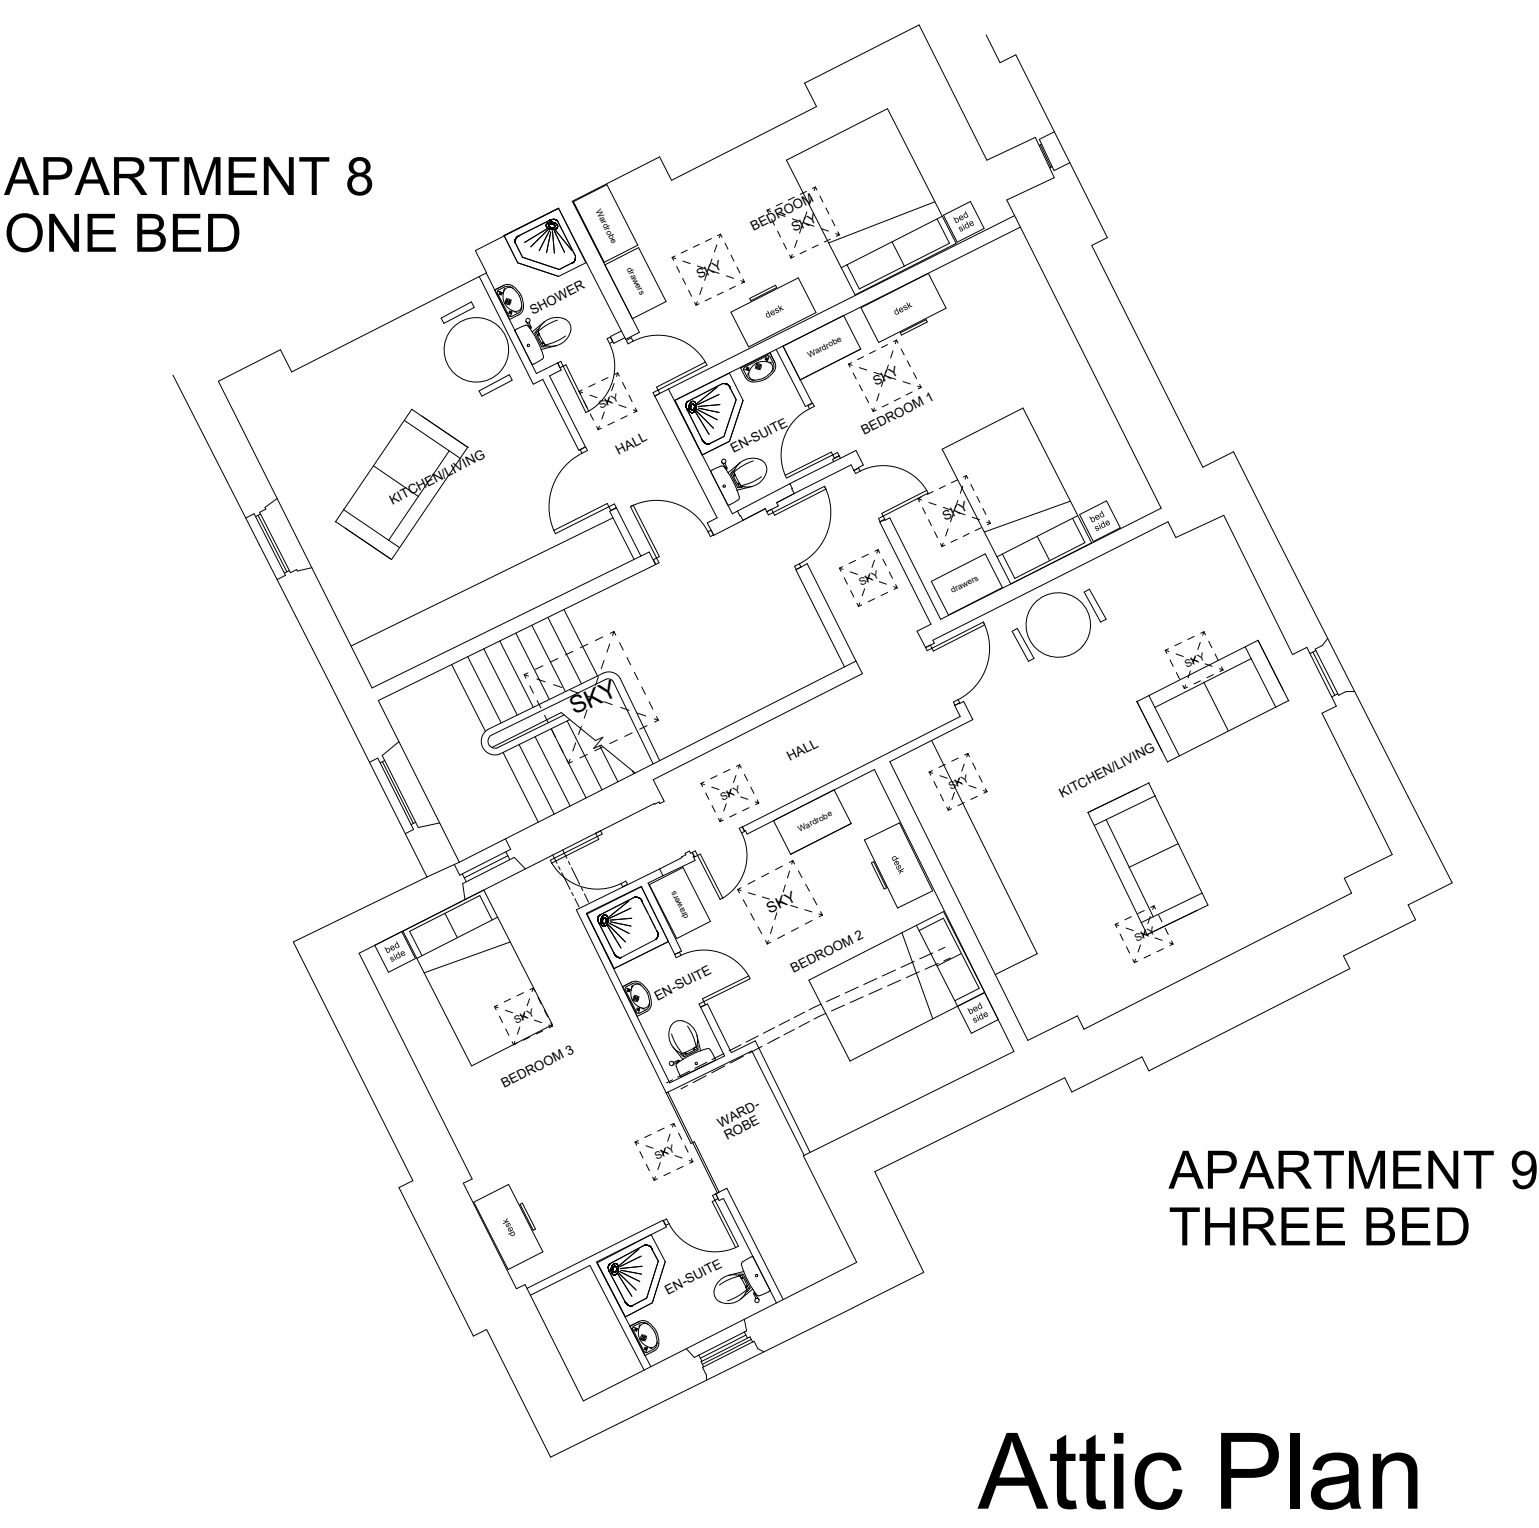

Attic Plan

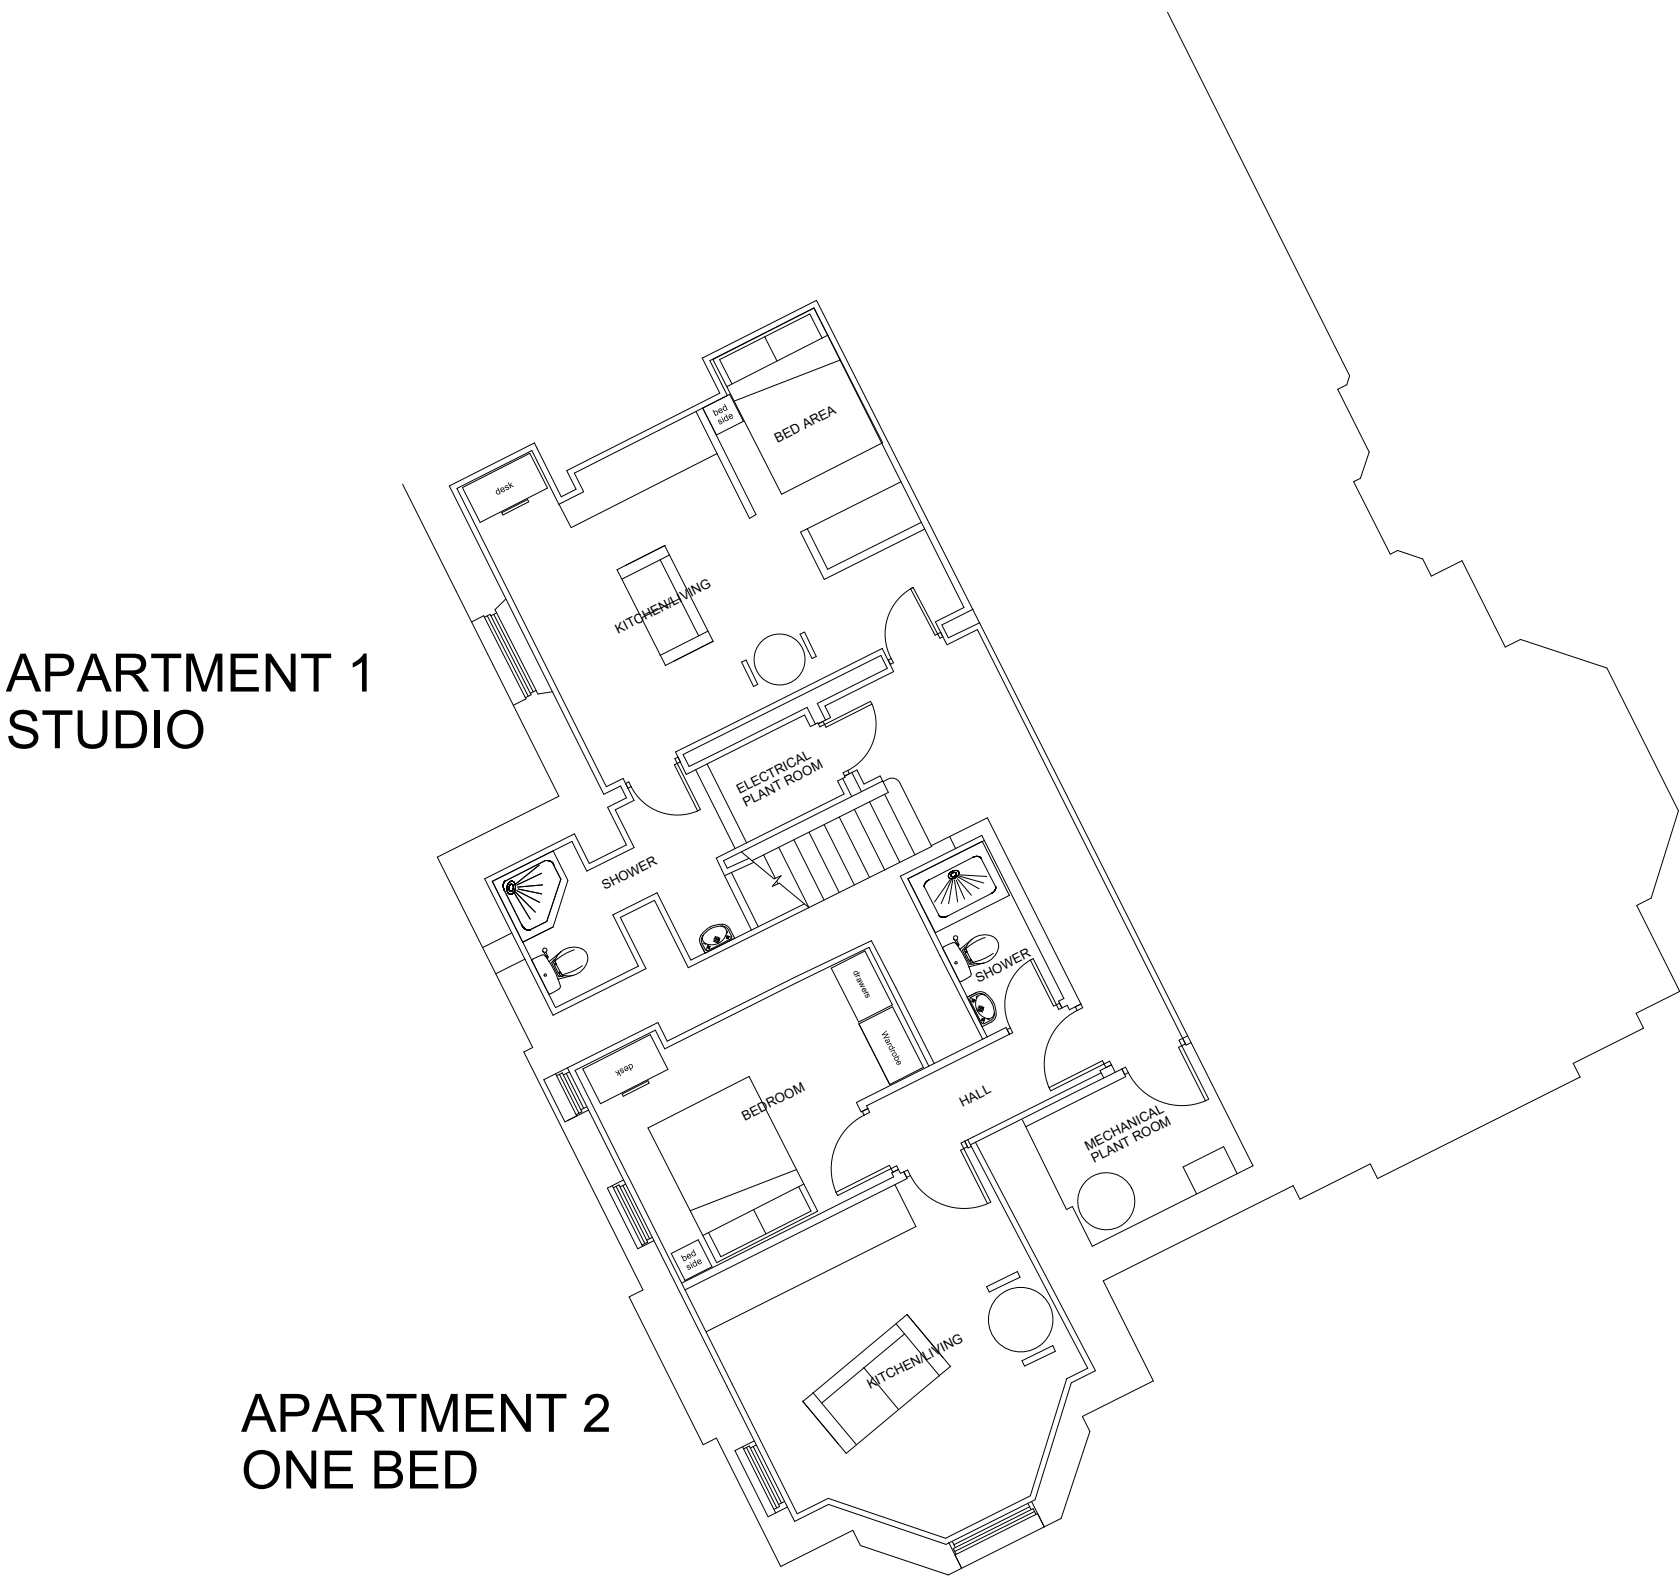

Basement Floor Plan

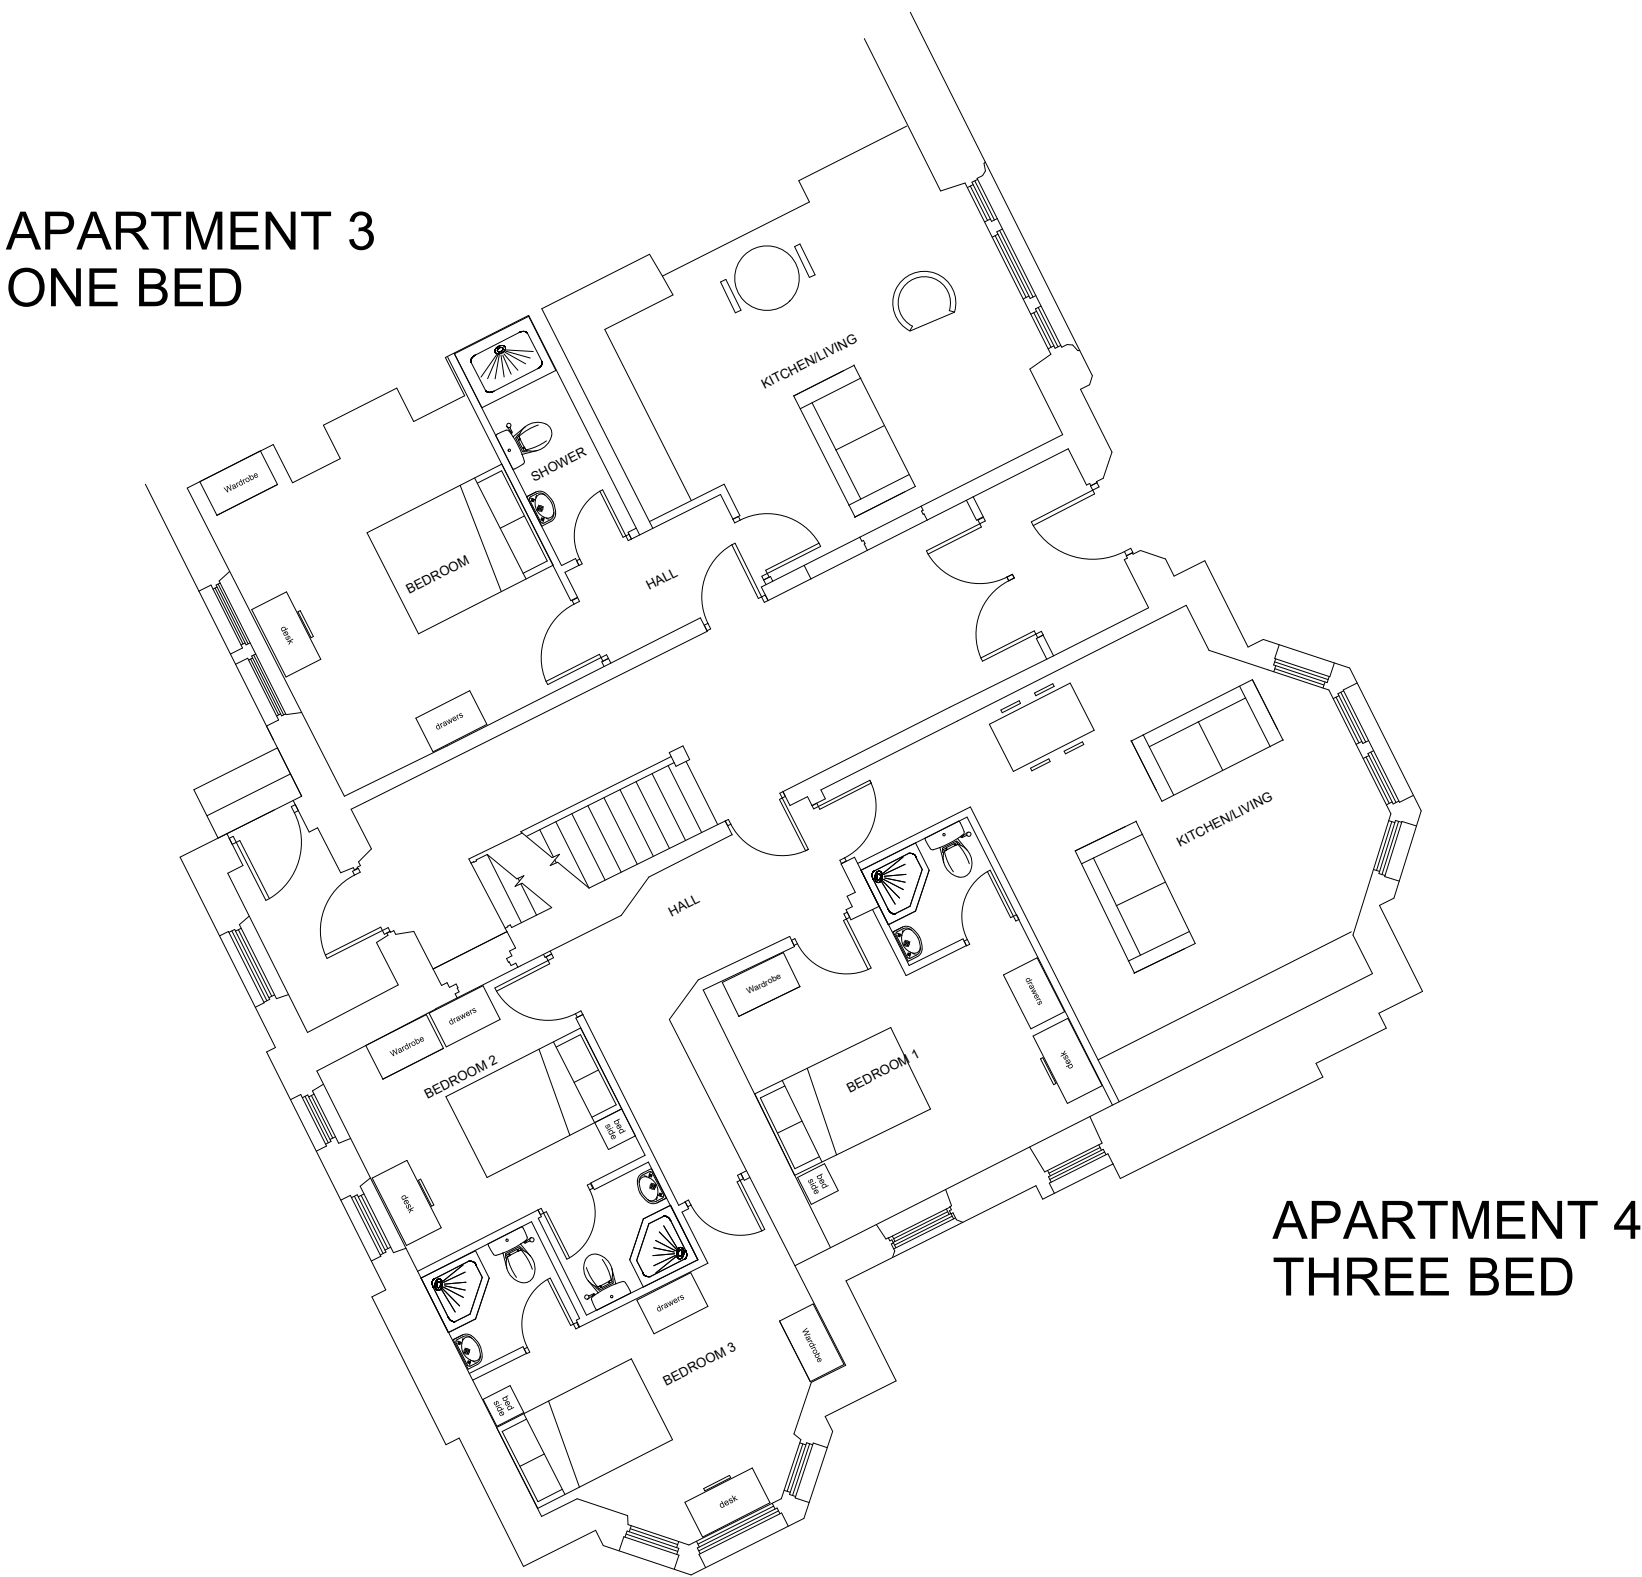

Ground Floor Plan

Notes

This drawing and the information contained therein is issued in confidence and is the copyright of Lower Edge Developments Ltd. Disclosure of this information to Third Parties and unauthorised copying or replication of this data without approval is forbidden.



Approximate
Direction
of North

KEY

Rev	Date	Drawn	Description
-----	------	-------	-------------

LOWEREDGE
DEVELOPMENTS

The Studio
14 Park Drive
Huddersfield
West Yorkshire
HD1 4EB

T: 01484 613141
E: jack@loweredge.com
W: edgestudentliving.co.uk

Client

LOWER EDGE DEVELOPMENTS LTD

Site

SPRING BANK HOUSE
51 NEW NORTH ROAD
HUDDERSFIELD

Title

FLOOR PLANS - PROPOSED

Surveyed	27/09/2017	Drawn	JWH
		Date	17/10/2017
Scale	[A1 Sheet] 1:100	DWG Ref	SBH/FP/P
		Status	ISSUED
		Rev	