


Notes

This drawing and the information contained therein is issued in confidence and is the copyright of Lower Edge Developments Ltd. Disclosure of this information to Third Parties and unauthorised copying or replication of this data without approval is forbidden.

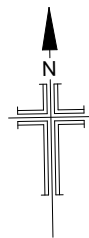

Approximate
Direction
of North

KEY

B	23/01/18	JWH	REAR DOOR REPOSITIONED. SKYLIGHTS AMENDED
A	16/11/17	JWH	SKYLIGHTS ADDED
Rev	Date	Drawn	Description

LOWEREDGE
DEVELOPMENTS

The Studio
14 Park Drive
Huddersfield
West Yorkshire
HD1 4EB

T: 01484 613141
E: jack@loweredge.com
W: edgestudentliving.co.uk

Client

LOWER EDGE DEVELOPMENTS LTD

Site
SPRING BANK HOUSE
51 NEW NORTH ROAD
HUDDERSFIELD

Title
ELEVATIONS - PROPOSED

Surveyed	27/09/2017	Drawn	JWH
		Date	17/10/2017
Scale	[A1 Sheet] 1:100	DWG Ref	SBH/E/P/B
		Status	ISSUED
		Rev	B




ELEVATION A-A



ELEVATION B-B



ELEVATION C-C

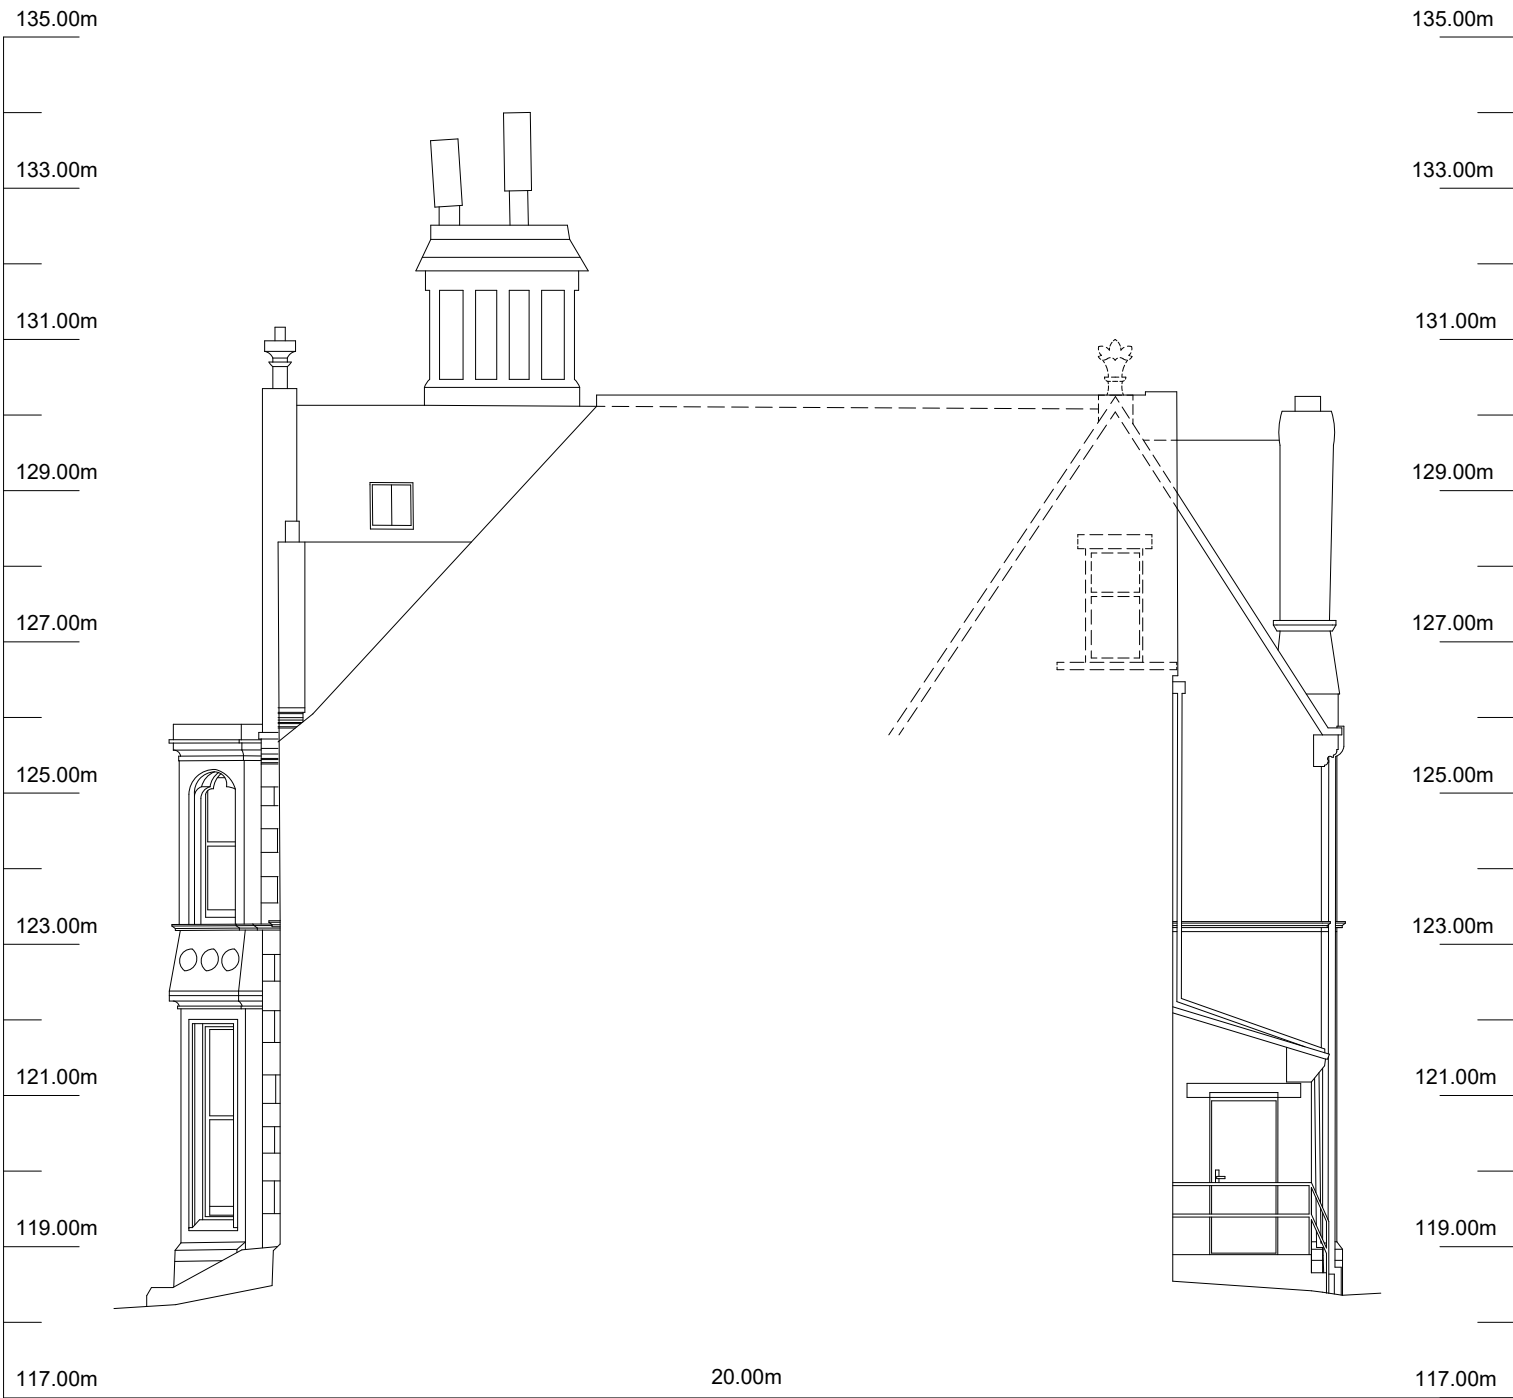

ELEVATION D-D