

KEY

EXTERNAL MATERIAL - NATURAL STONE: TAYLOR
MAXWELL EASTFELL
ROOF - MINI STONEWALL REDLAND SLATE GREY

EXTERNAL MATERIAL - ARTIFICIAL STONE: MARSHALLS
CROMWELL WALLING PITCH FACE BUFF
ROOF - MINI STONEWALL REDLAND SLATE GREY

**EXTERNAL MATERIALS:
WHITE PVCU FASCIA, SOFFIT, WINDOWS
AND FRENCH DOORS.**

STEEL FACED FRONT AND REAR DOORS STEEL VERTICAL PATTERN

WHITE PRE FINISHED GARAGE DOORS
TARMACADAM DRIVES CONCRETE
PAVED PATHS

BLACK SQUARE SECTION GUTTERS AND FALL PIPES

WALLED BOUNDARIES, TO MATCH
ADJOINING DWELLING


Rev E - 08.11.17 - CJB
External material list updated

Rev D - 01.11.17 - CJB
Materials plan updated to reflect planning layout rev X

Rev C - 25.10.17 - CJB
Material specification updated

Rev B - 05.10.17 - CJB
Materials plan updated to reflect planning layout rev W

Rev A - 20.03.17 - RLS
Materials plan updated to reflect planning layout rev T

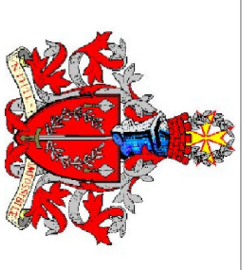

CHARLES CHURCH

**BARNSLEY ROAD
FLOCKTON**


MATERIAL PLAN

Scale	Drawing Number
1:500@A2	

Drawn By CJB

FLO-2014-05E

Checked By	SAC	SEPT 15
------------	-----	---------

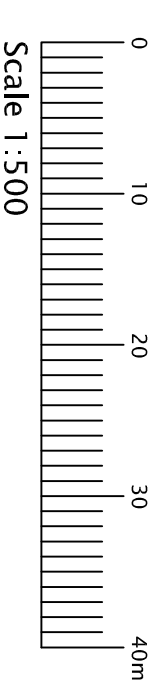

Scale 1:500