

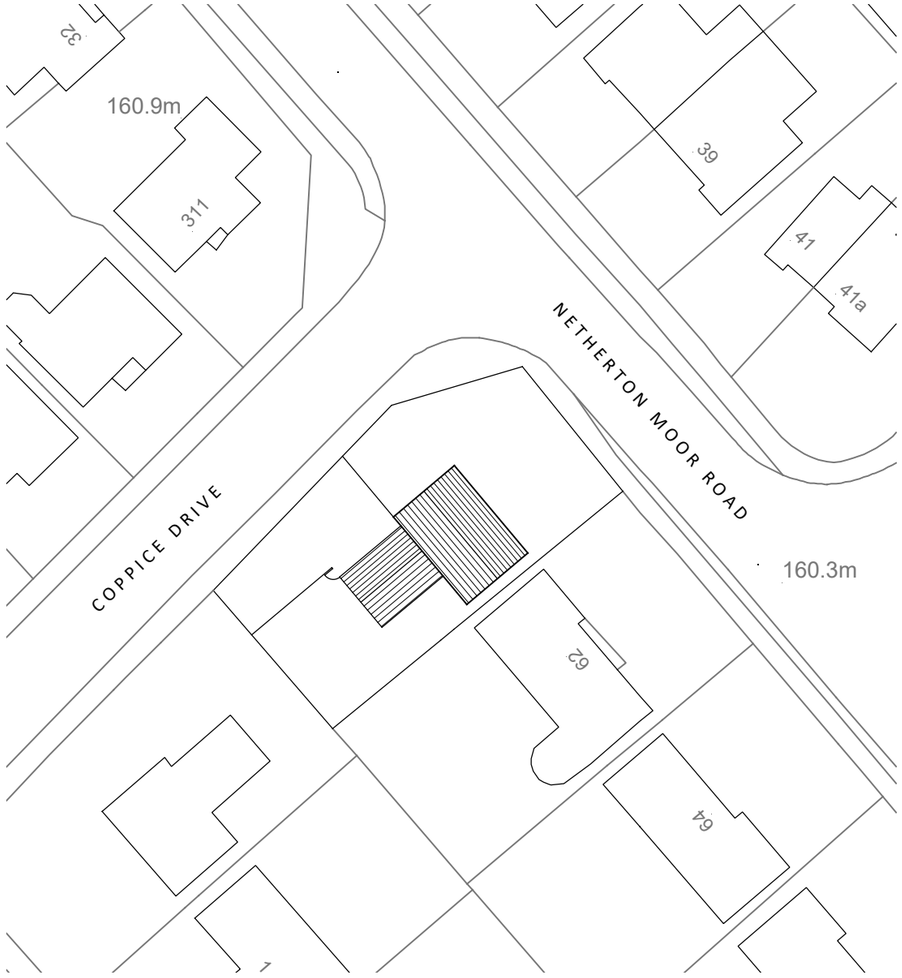



## Existing Site Layout
Scale 1:500

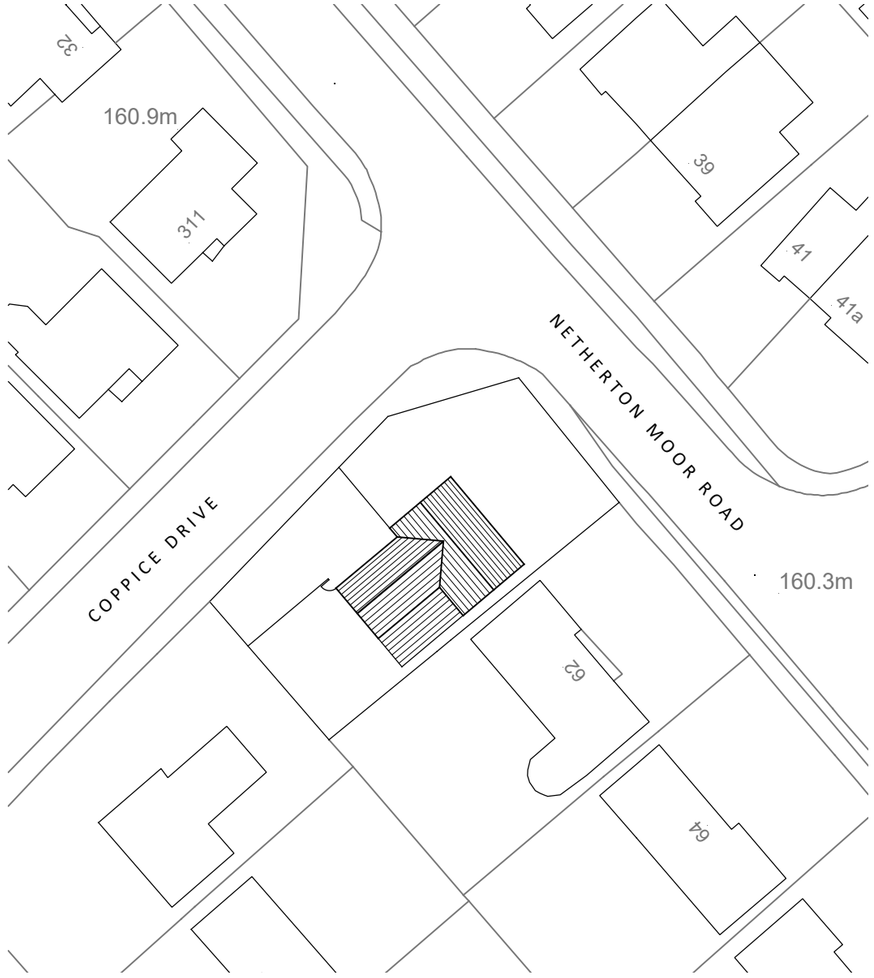


## Proposed Site Layout
Scale 1:500

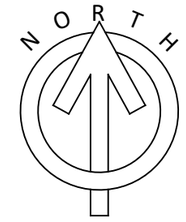


| | |
|---|---|
| Project: | Proposed Extension |
| Address: | 308 Coppice Drive<br>Netherton<br>Huddersfield<br>HD4 7WR |
| Client: | Mr & Mrs Thompson |
| Drawing Description: | Site Layout |
| Revision: | |
| Date: 16.10.17 | Scale: As shown @ A3 |
| Drawing No: | 17-THO-03 |