


Only figured dimensions should be used.

Scaled dimensions should be checked with the Architect.

This drawing together with the design, is the property and copyright of the Architect and must not be reproduced without written permission

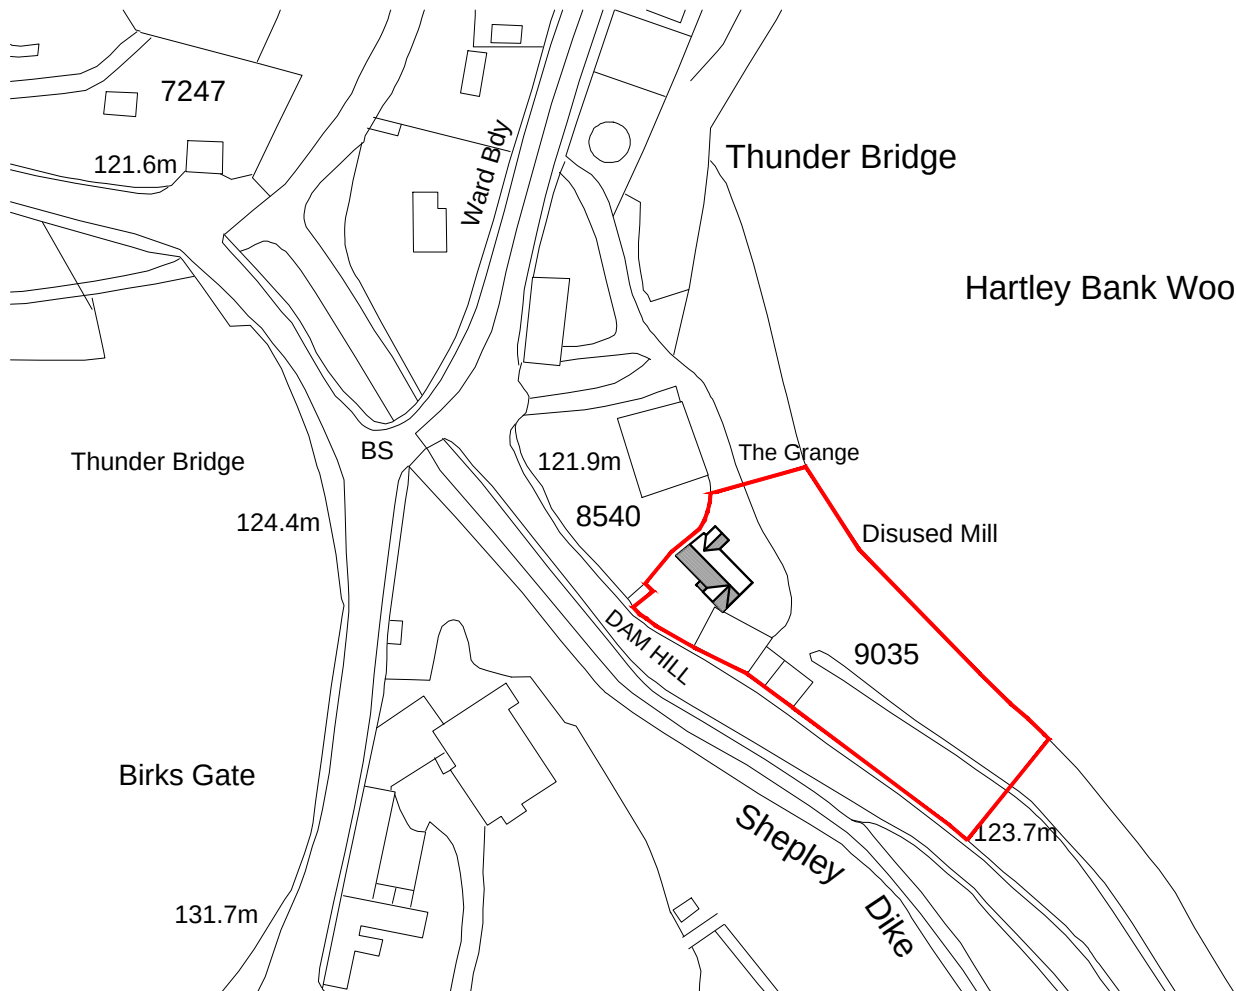

PLANNING

Revision:



acumen
designers & architects

acumenarchitects.co.uk

01484 546000

Headrow House, Old Leeds Road, Huddersfield, HD1 1SG

CLIENT:

MR R WOOD

JOB TITLE:

THE CORNMILL,
DAM HILL,
THUNDERBRIDGE,
HUDDERSFIELD, HD8 0GF

DRAWING TITLE:

LOCATION PLAN

DRAWN BY: MC

DATE: MAR. '17

CHECKED BY: JC

SCALE: 1:1250 @ A4

DRAWING NUMBER:

2382 - LOC