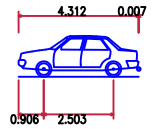

Medium Sized Car	
Overall Length	4.319m
Overall Width	1.686m
Overall Body Height	1.466m
Min Body Ground Clearance	0.228m
Max Track Width	1.591m
Lock to Lock Time	4.00s
Kerb to Kerb Turning Radius	5.042m

TRACKING OUTSIDE PLOTS 9, 10, 11 AND 12 SCALE 1:250

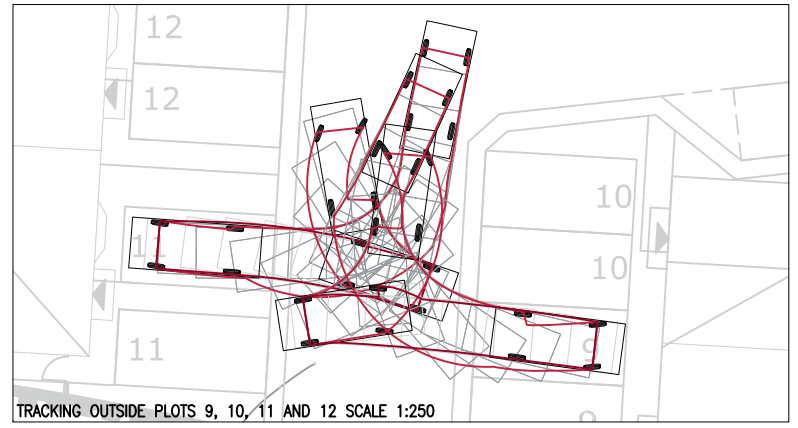

TRACKING OUTSIDE PLOTS 9, 10, 11 AND 12 SCALE 1:250

GENERAL NOTES:

- THIS DRAWING SHOWS THE PROVISIONAL DESIGN ONLY AND IS SUBJECT TO LOCAL AUTHORITY APPROVAL. THIS DRAWING SHOULD NOT BE SCALED FOR SETTING OUT PURPOSES.
- THIS DRAWING IS BASED ON A TOPOGRAPHICAL/ORDNANCE SURVEY PROVIDED BY OTHERS.

REV	DATE	DESCRIPTION
A	MAR 2018	AMENDMENTS TO LAYOUT AND TRACKING

PARAGON HIGHWAYS
UNIT 2, THE OFFICE CAMPUS,
PARAGON BUSINESS PARK, RED HALL COURT,
WAKEFIELD WF1 2UY
01924 291536 / PARAGONHIGHWAYS.COM

JOB	DWG	REV
1371	03	A

SCALE: AS SHOWN @A3

DATE: MAR 2018

BRADFORD ROAD, BIRKENSHAW
CAR TRACKING

DRAWN BY: JH

CHECKED BY: PH