


EXISTING MATERIALS

- MASONRY - NATURAL COURSED STONE
- ROOF TILES - CONCRETE TILES
- WINDOWS & DOORS - DARK BROWN UPVC
- GARAGE DOOR - WHITE ALUMINIUM
- CLADDING - BLACK PAINTED TIMBER

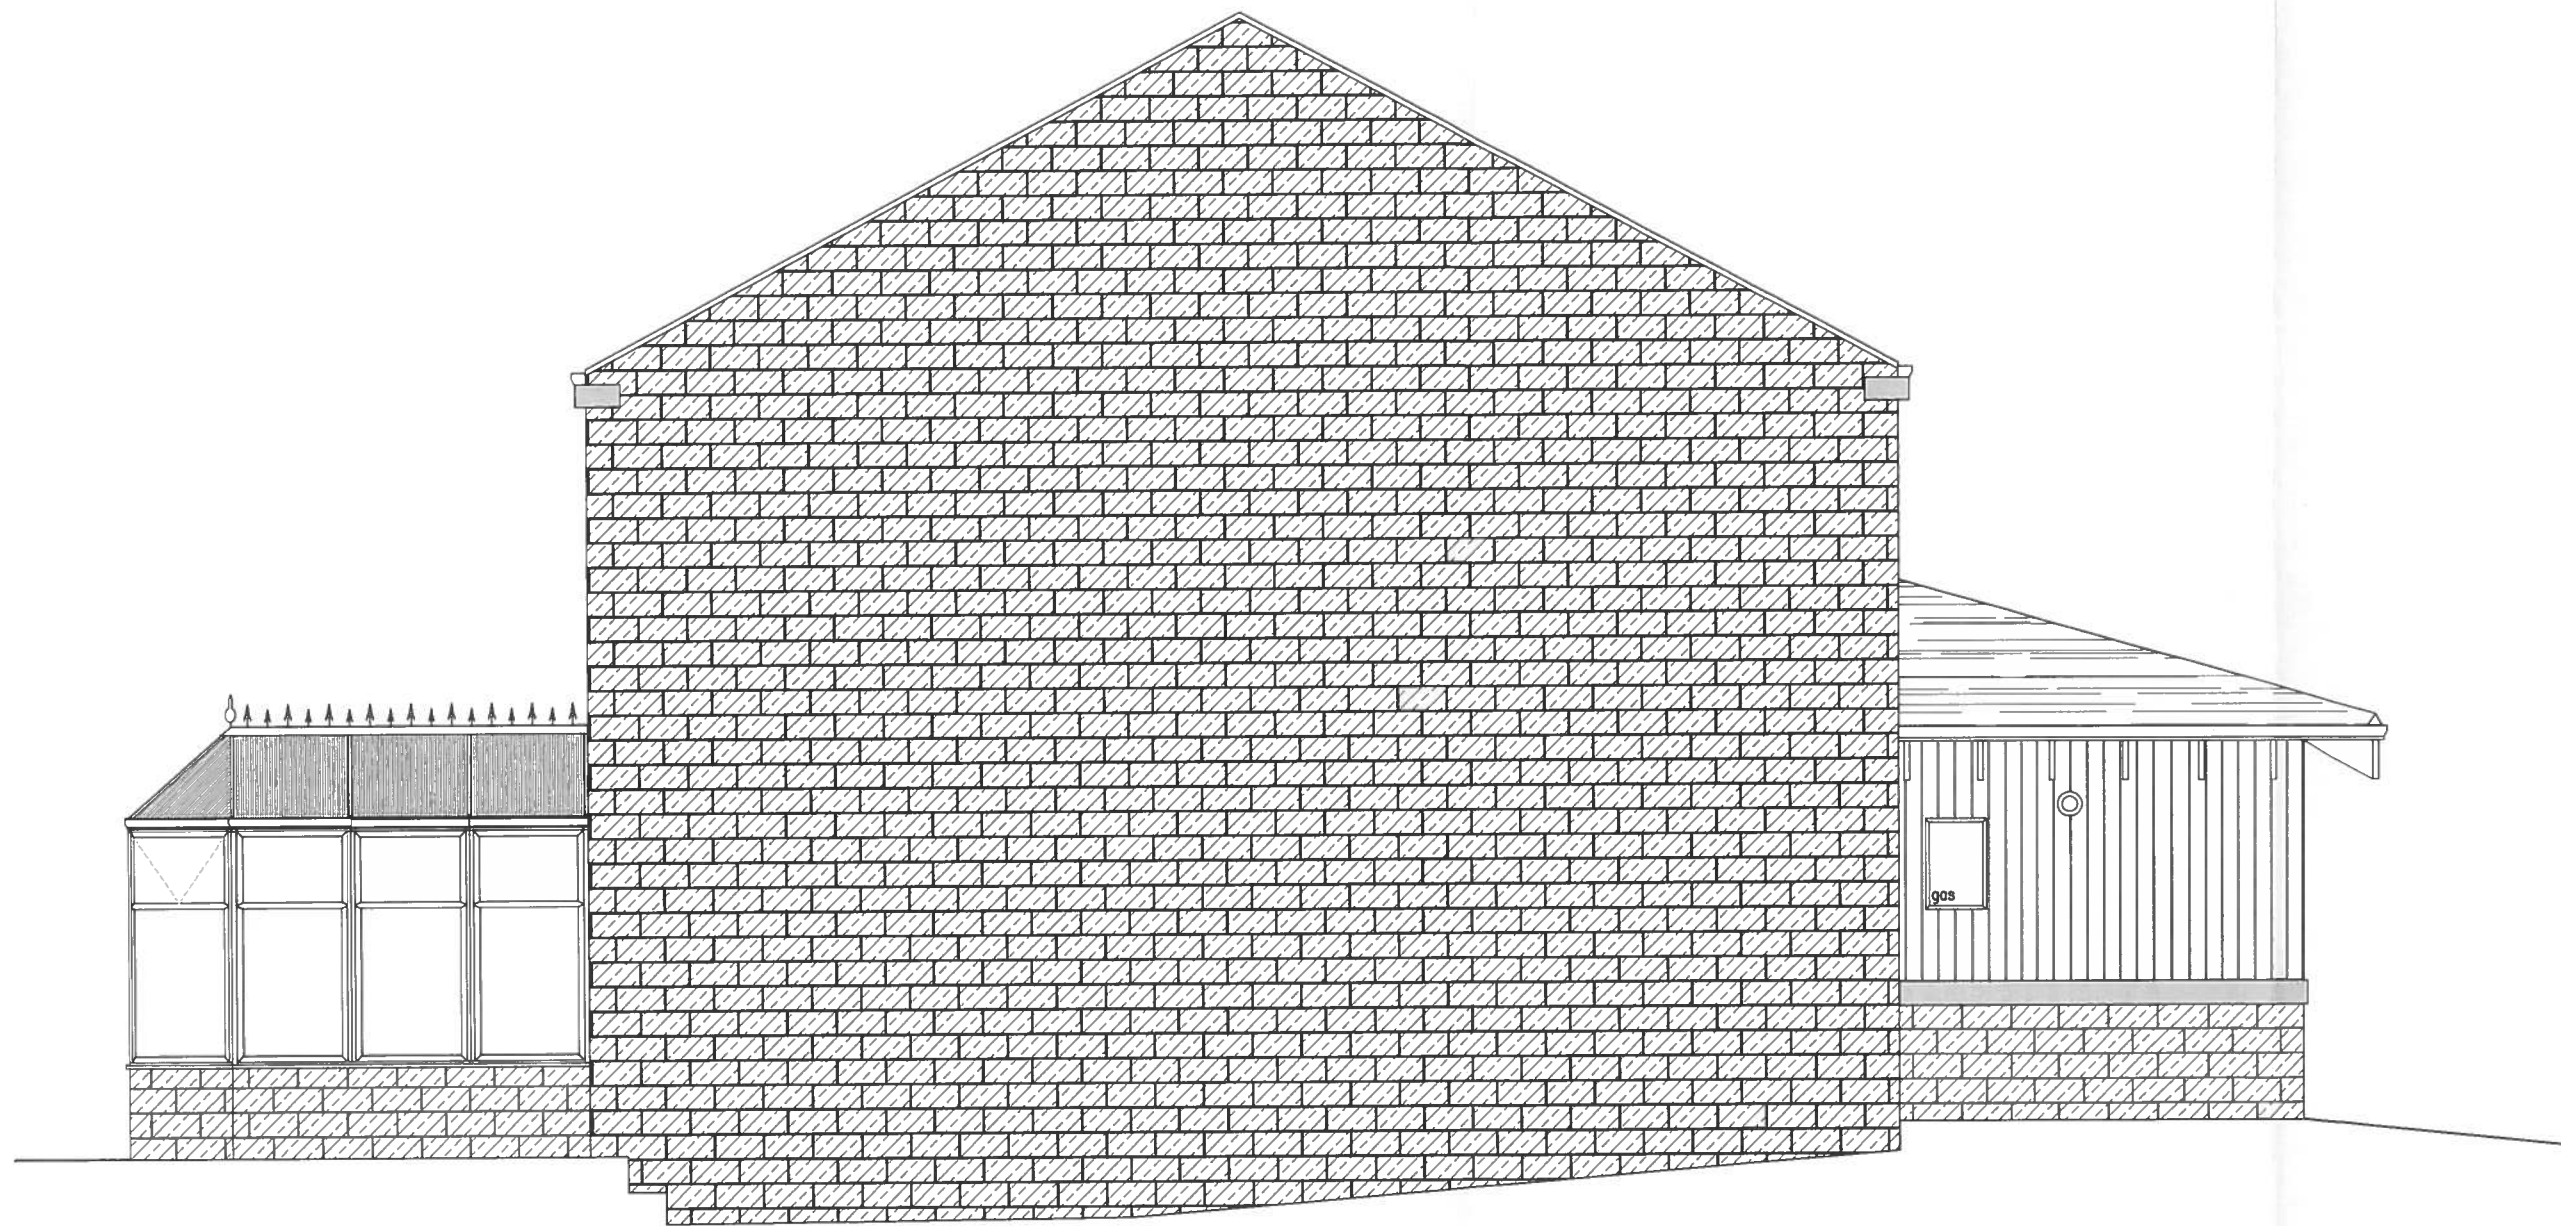

EXISTING SIDE ELEVATION

SCALE 1:50

NOTES

1. No dimensions to be scaled.
IF IN DOUBT ASK.

Rev.	Date	Description
Client		
MR & MRS M.BOORMAN		
Project		
15 WINDMILL VIEW SCHOLLS HOLMFIRTH HD9 1SA		
Drawing Title		
EXISTING ELEVATIONS (SHEET 2 of 2)		
Scale (at A3)		Date
1:50		13.11.2017
Status		Rev.
PLANNING		
Dwg. no.		
17-15WV-003		