


Only figured dimensions should be used.
Scaled dimensions should be checked with the Architect.
This drawing together with the design, is the property and copyright of the Architect and must not be reproduced without written permission

PLANNING

Revision:

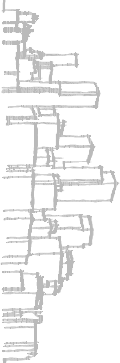

accumen
designers & architects

accumenc architects.co.uk 01484 546000
Headrow House, Old Leeds Road, Huddersfield, HD1 1SG

CLIENT:

NAB LANE PROPERTIES LTD


JOB TITLE:

PROPOSED CHANGE OF USE TO A3,
MANCHESTER ROAD, LINTHWAITE,
HD7 5QQ

DRAWING TITLE:

LOCATION PLAN

DRAWN:	OT	DATE:	NOV'17
CHECKED:	JC	SCALE:	1:1250 @ A3
DRAWING NUMBER:	2512 - 03		

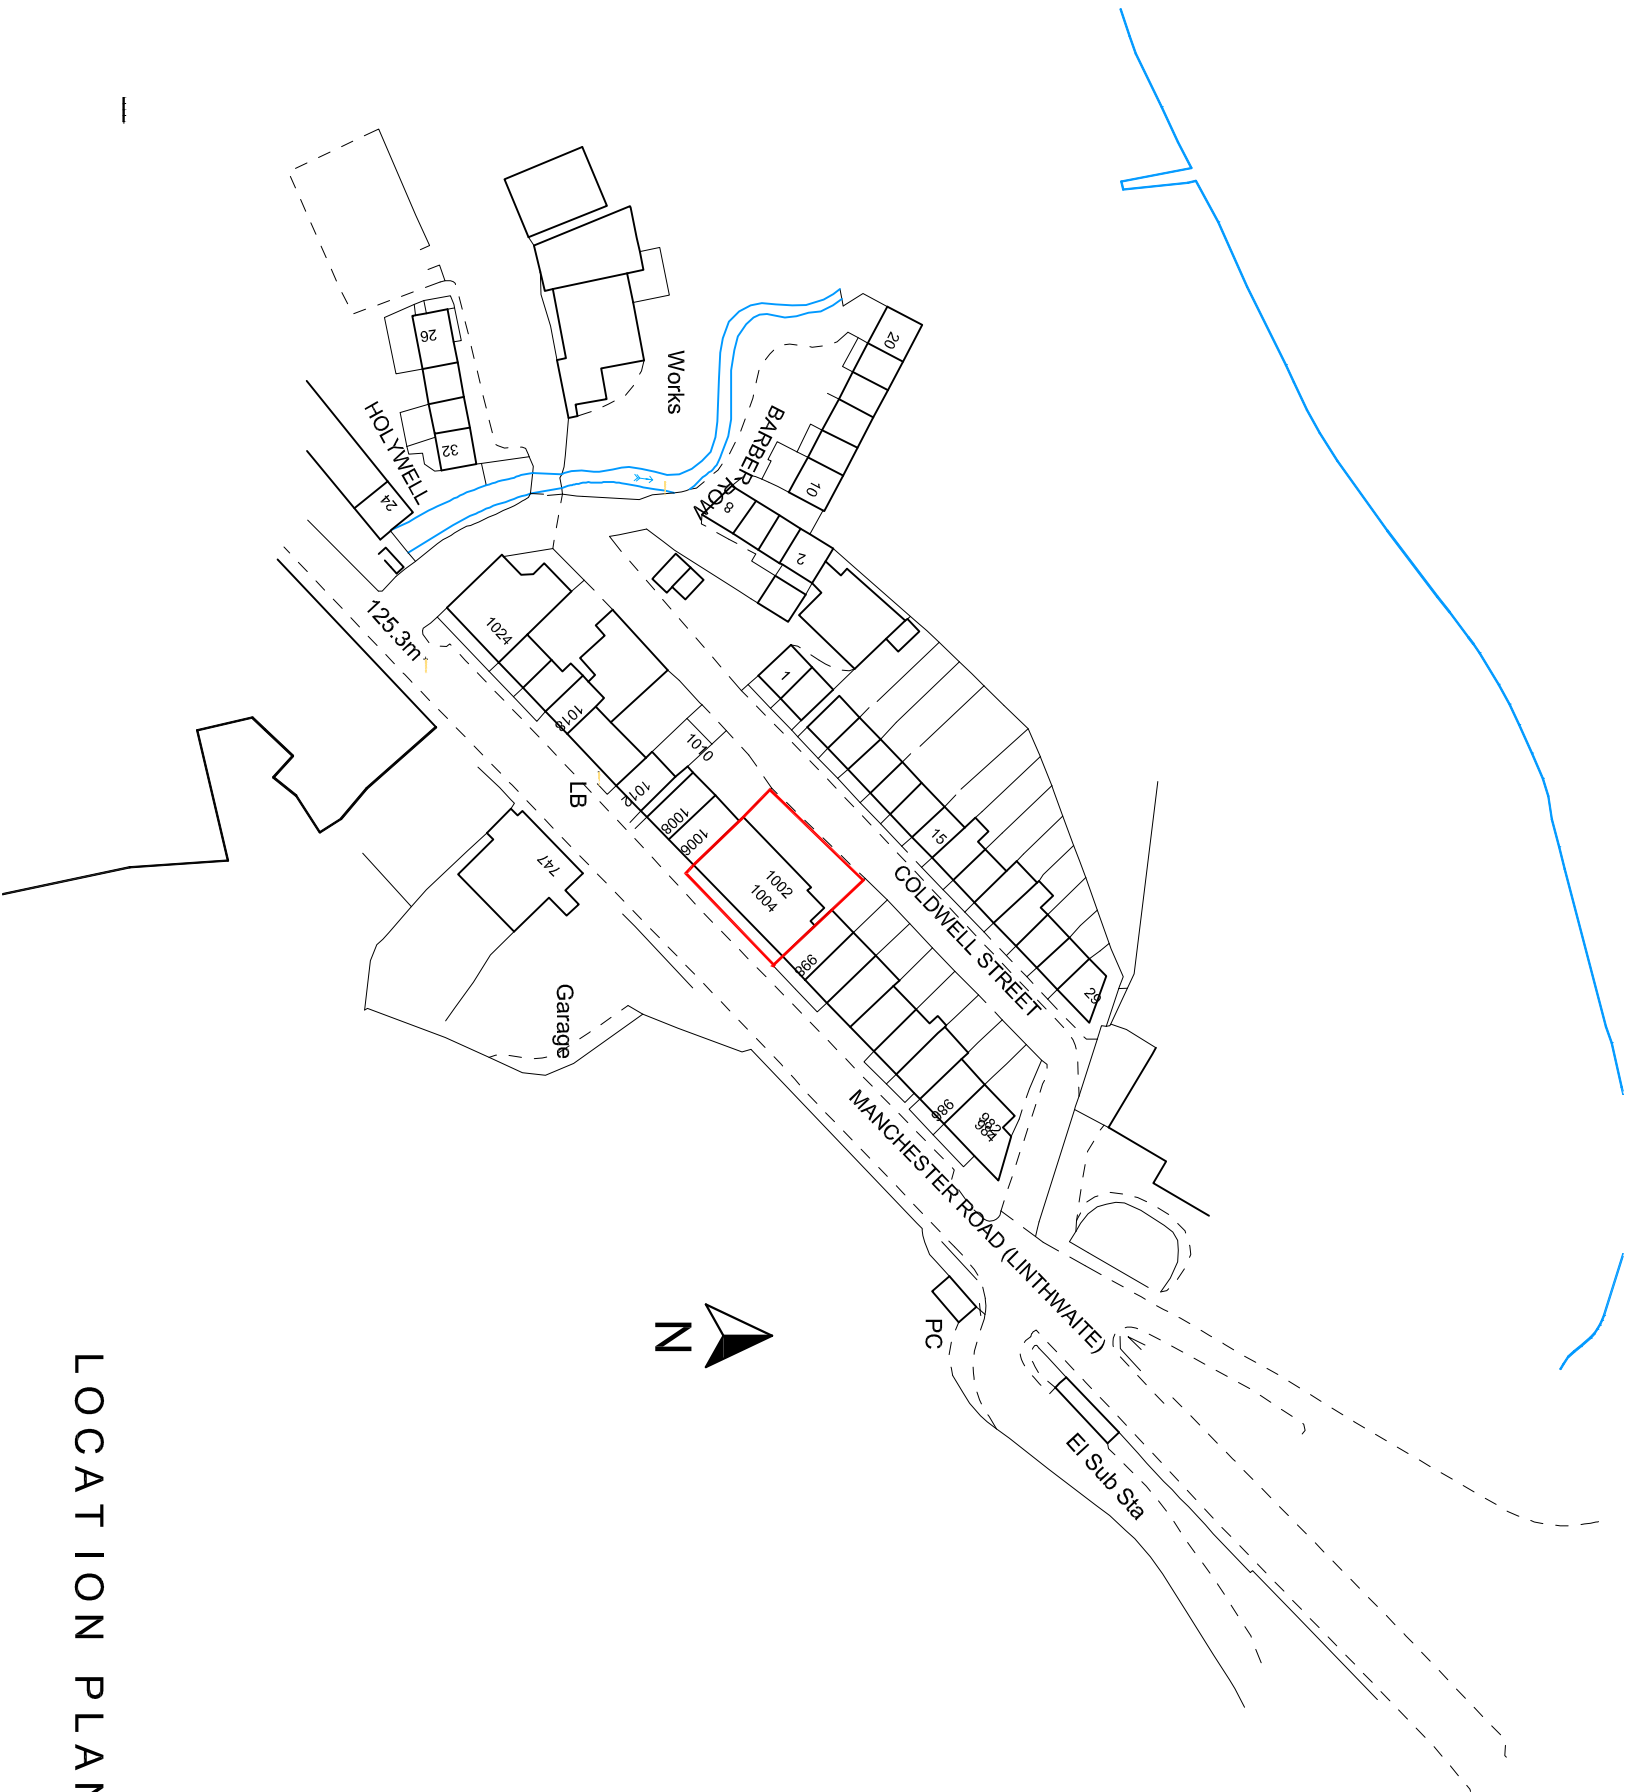

LOCATION PLAN