
Notes.
All details existing, unless marked proposed
Original drawing size A4
Scaled dimensions should not be taken from this drawing unless authorised.
Licence number 100048623

Site Boundary

Land Owned By Applicant But Not Part Of Application

Advert Location

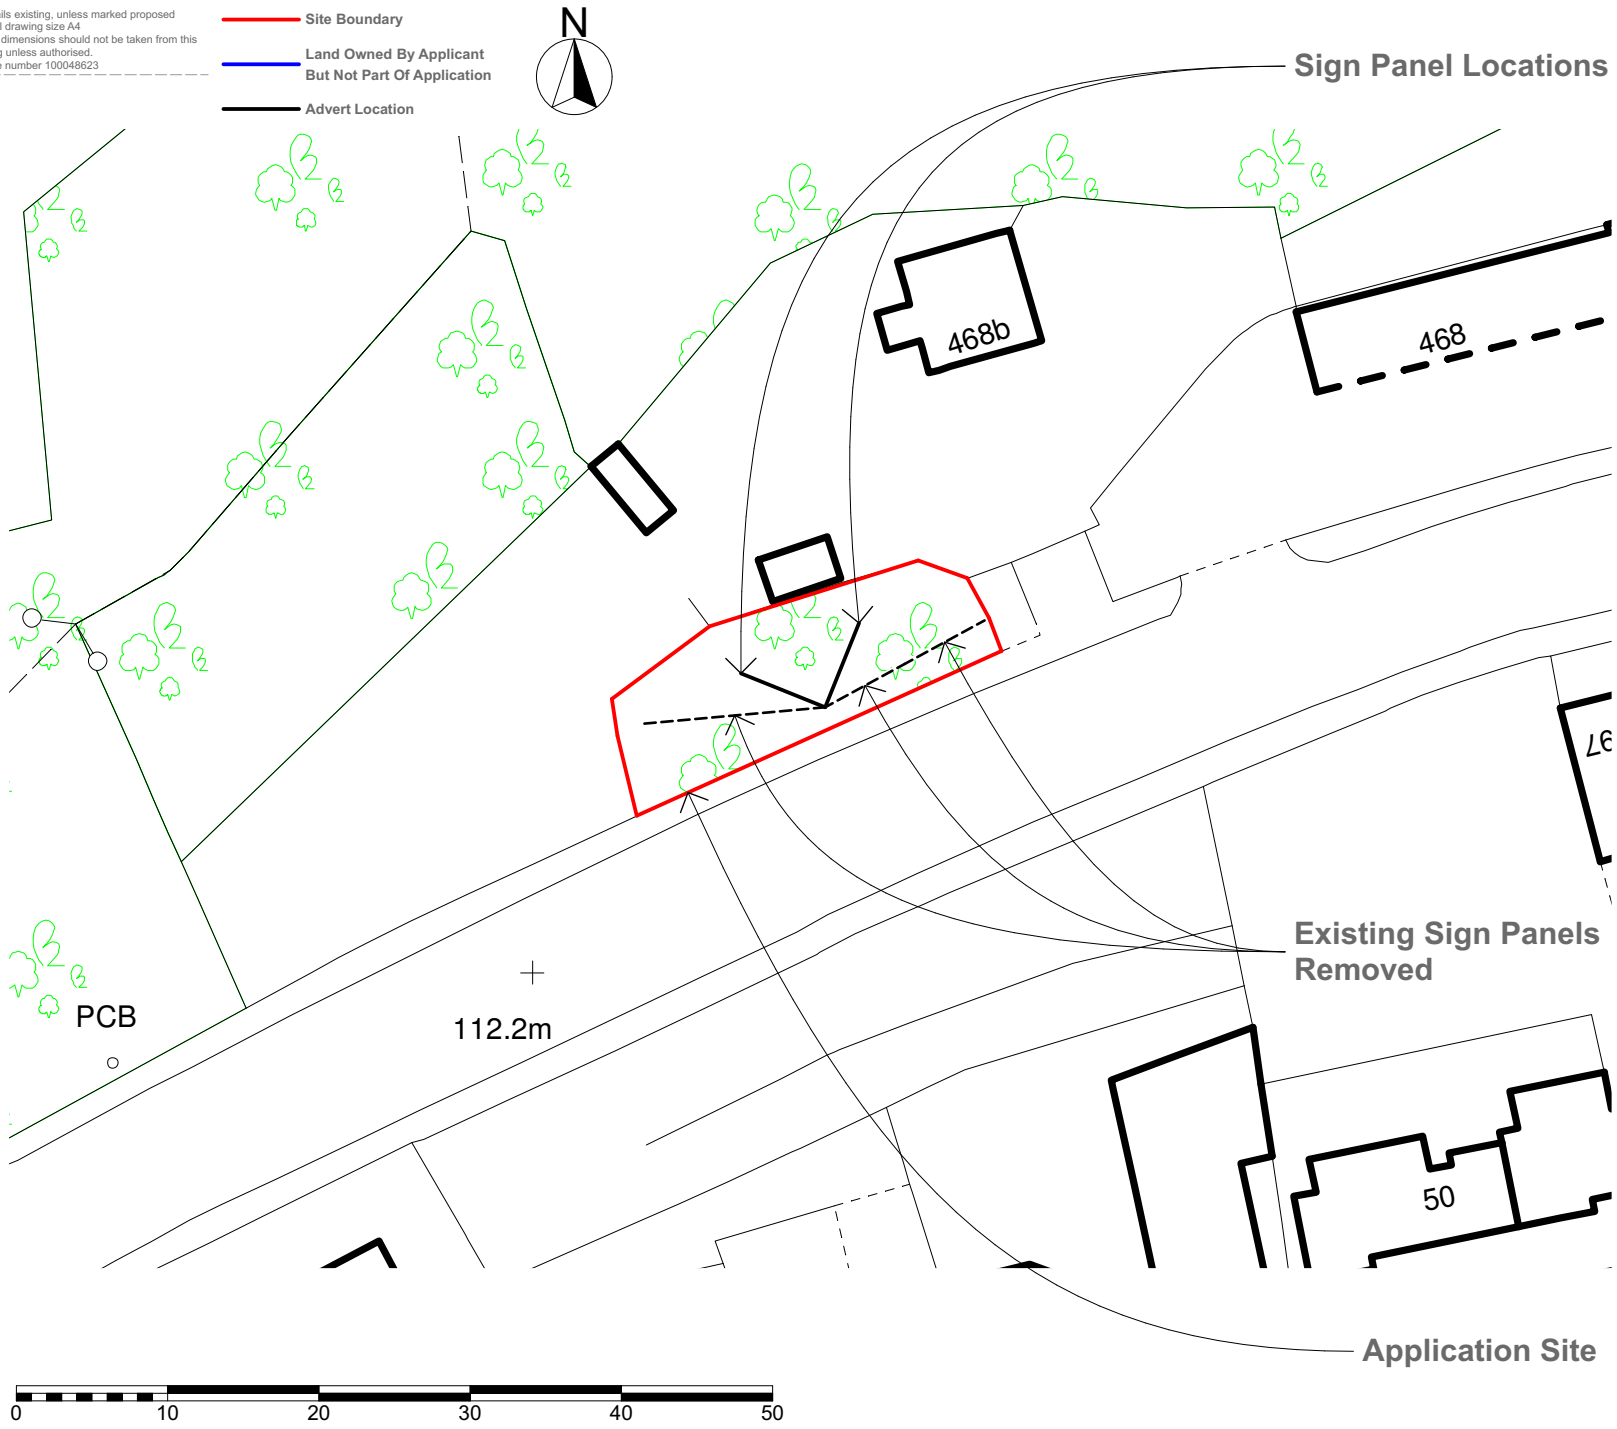

insite

Insite Poster Properties Ltd
Barton Hall
29 Gloucester Street
Cirencester
Gloucestershire, GL7 2DJ
Tel. 01285 658666 www.insite.co.uk

INSITE Ref:

9178

Project

Land at
476/480, Manchester Road
Huddersfield
Yorkshire, HD4 5BP

Drawing Name

Site Plan - Proposed

Drawing Status

PLANNING

Revision

- First Formal Issue RW

Date

04 October 2017

Drawing Scale @ A4

1:500

Layout ID **Revision**

T4285 A4 051

Turnkey A4