




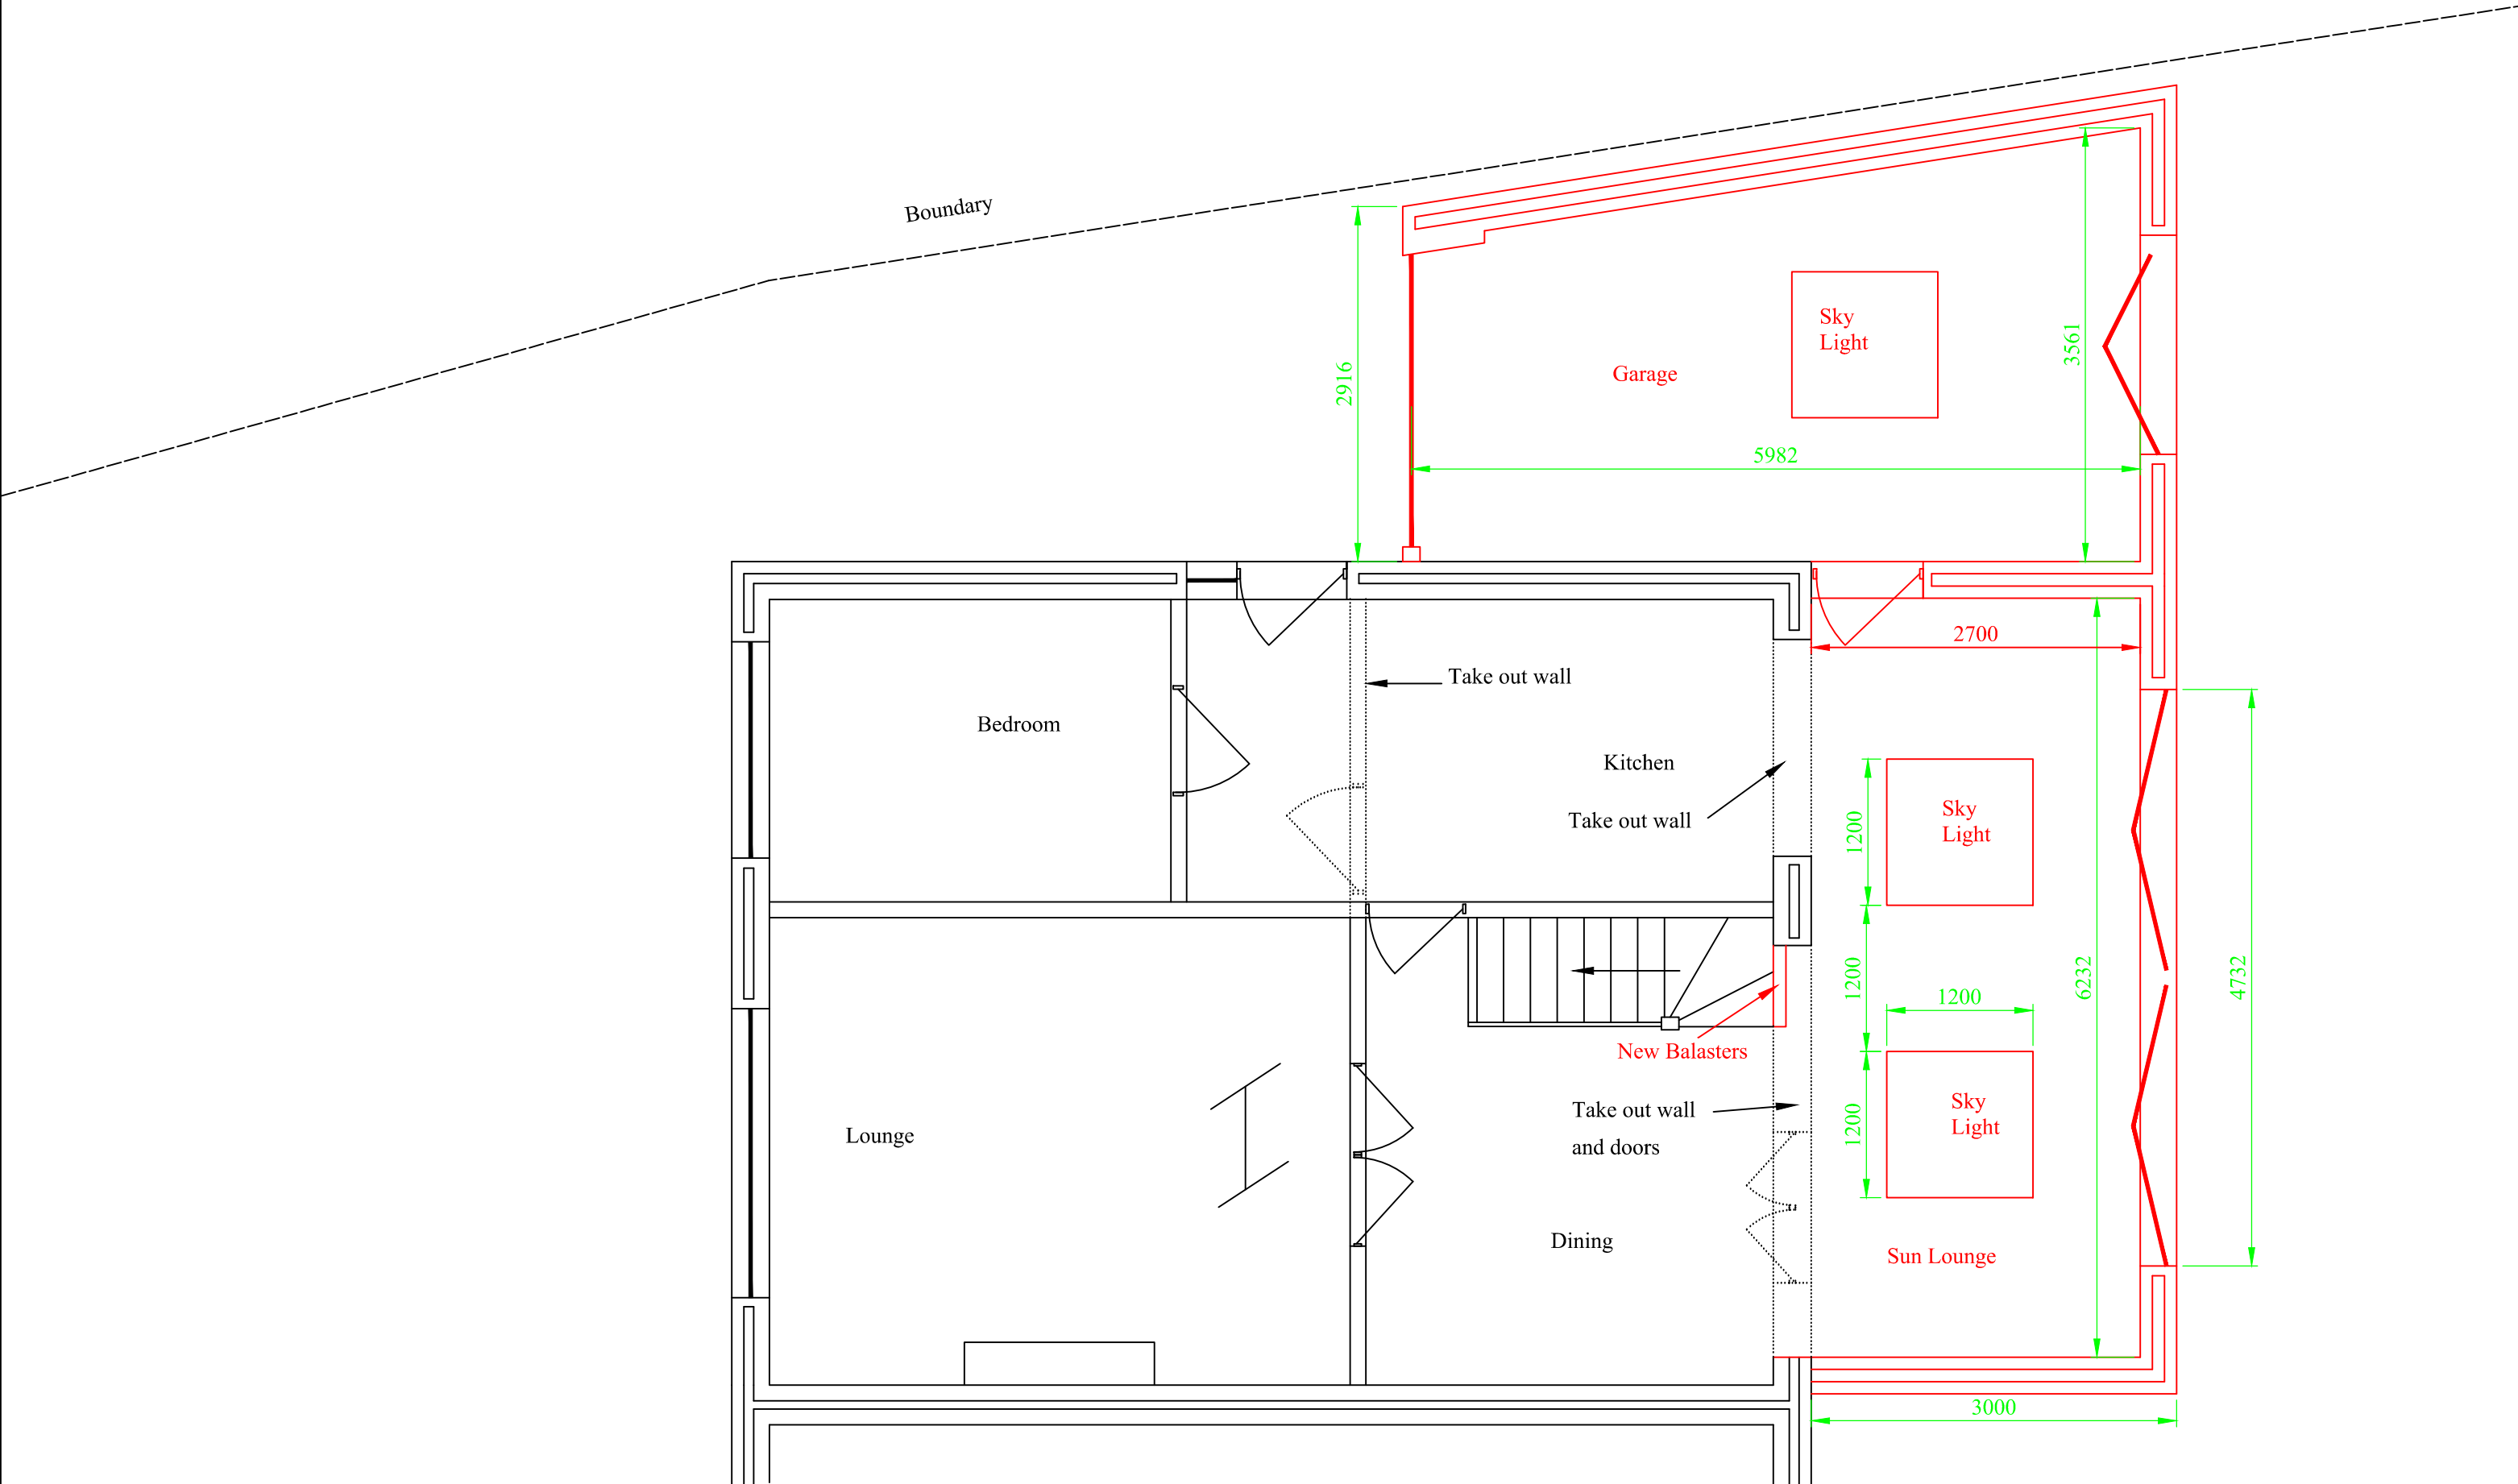


Ground Floor Plan

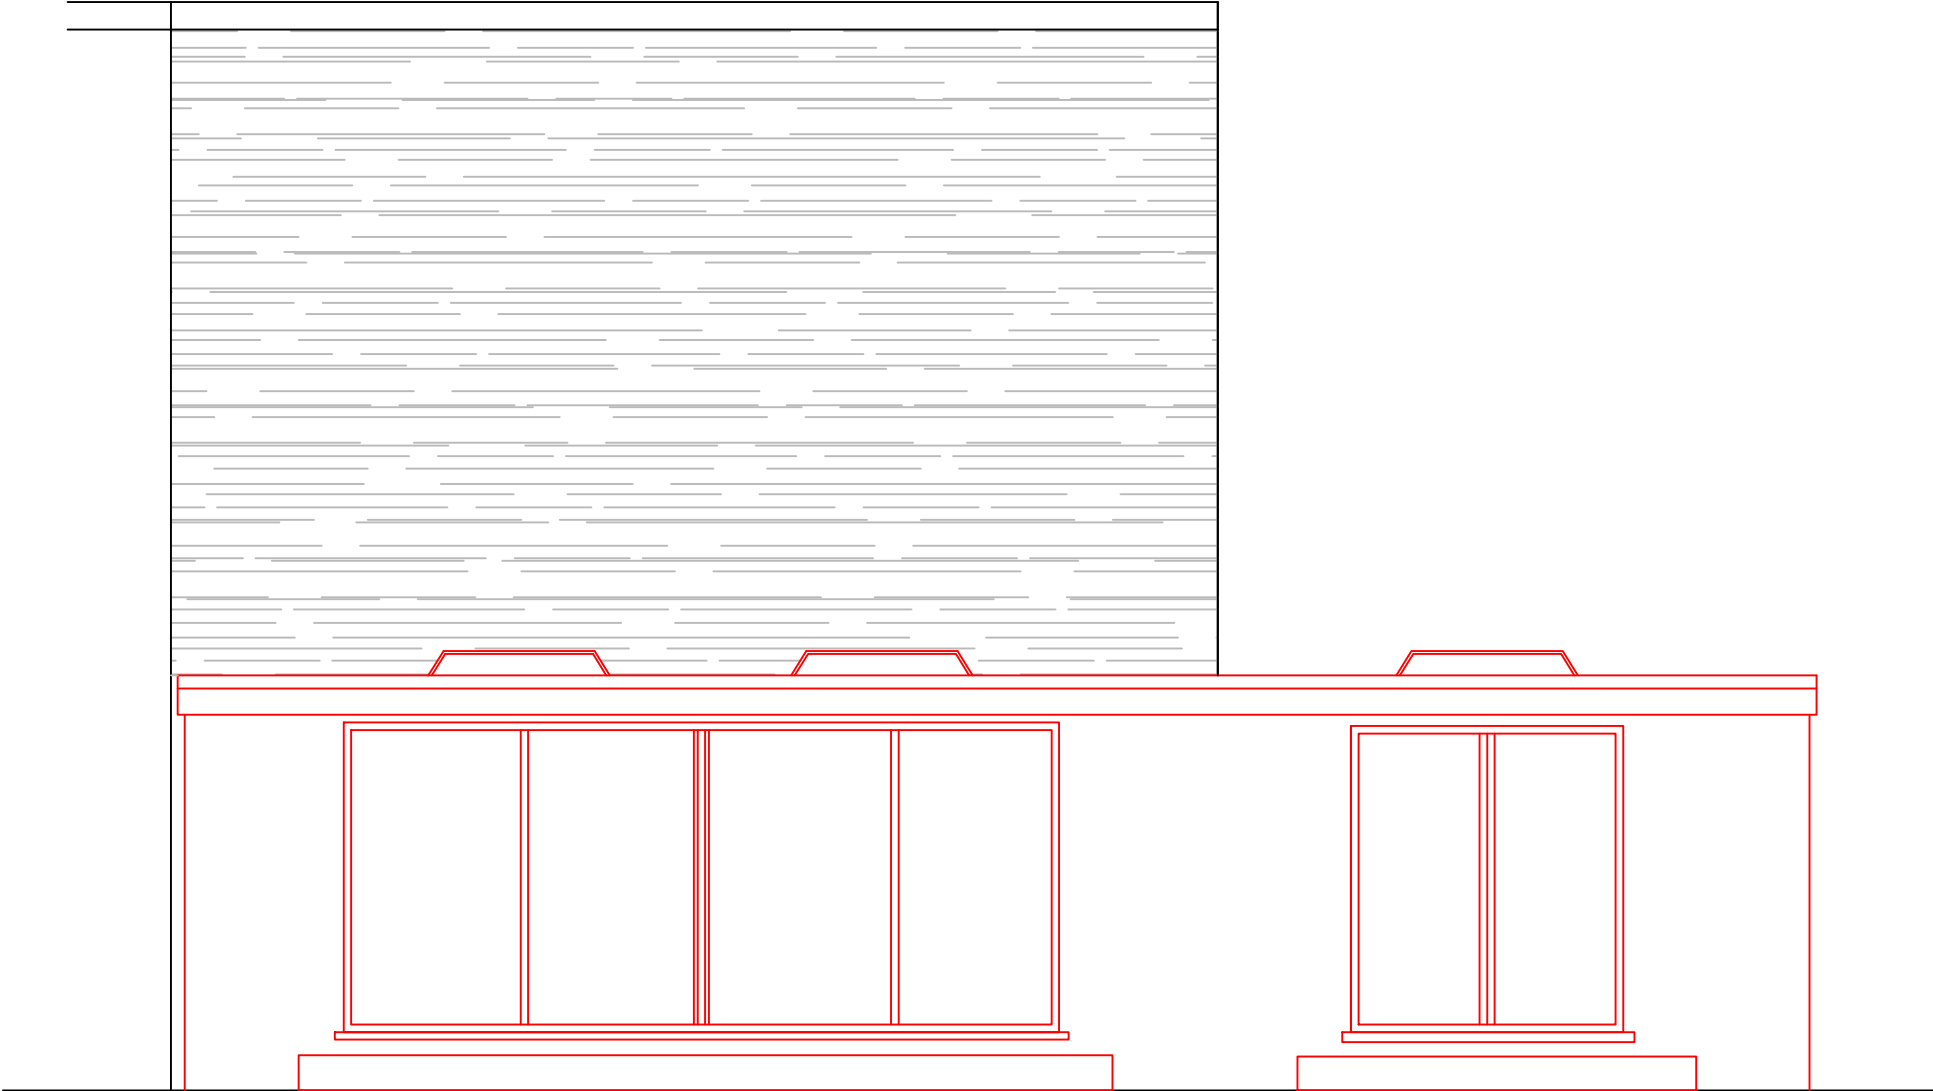


Rear Elevation

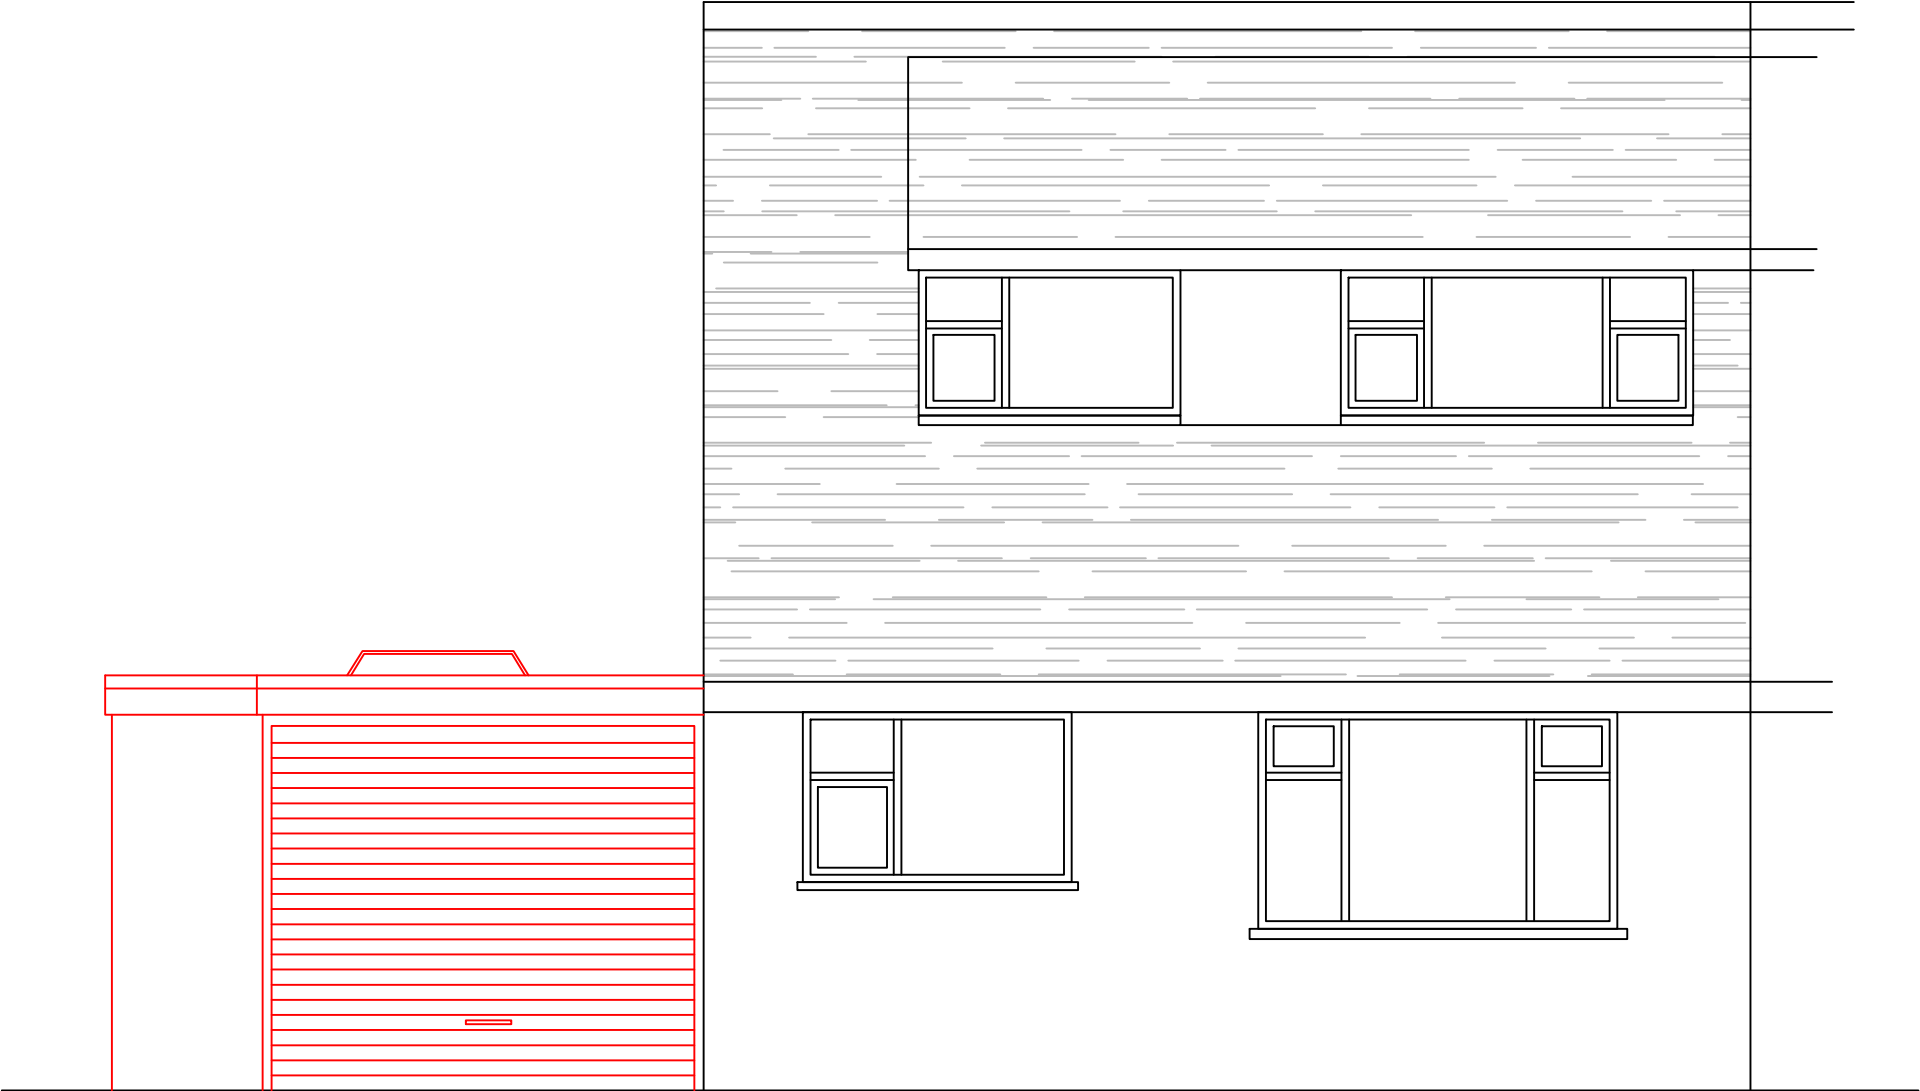


Front Elevation

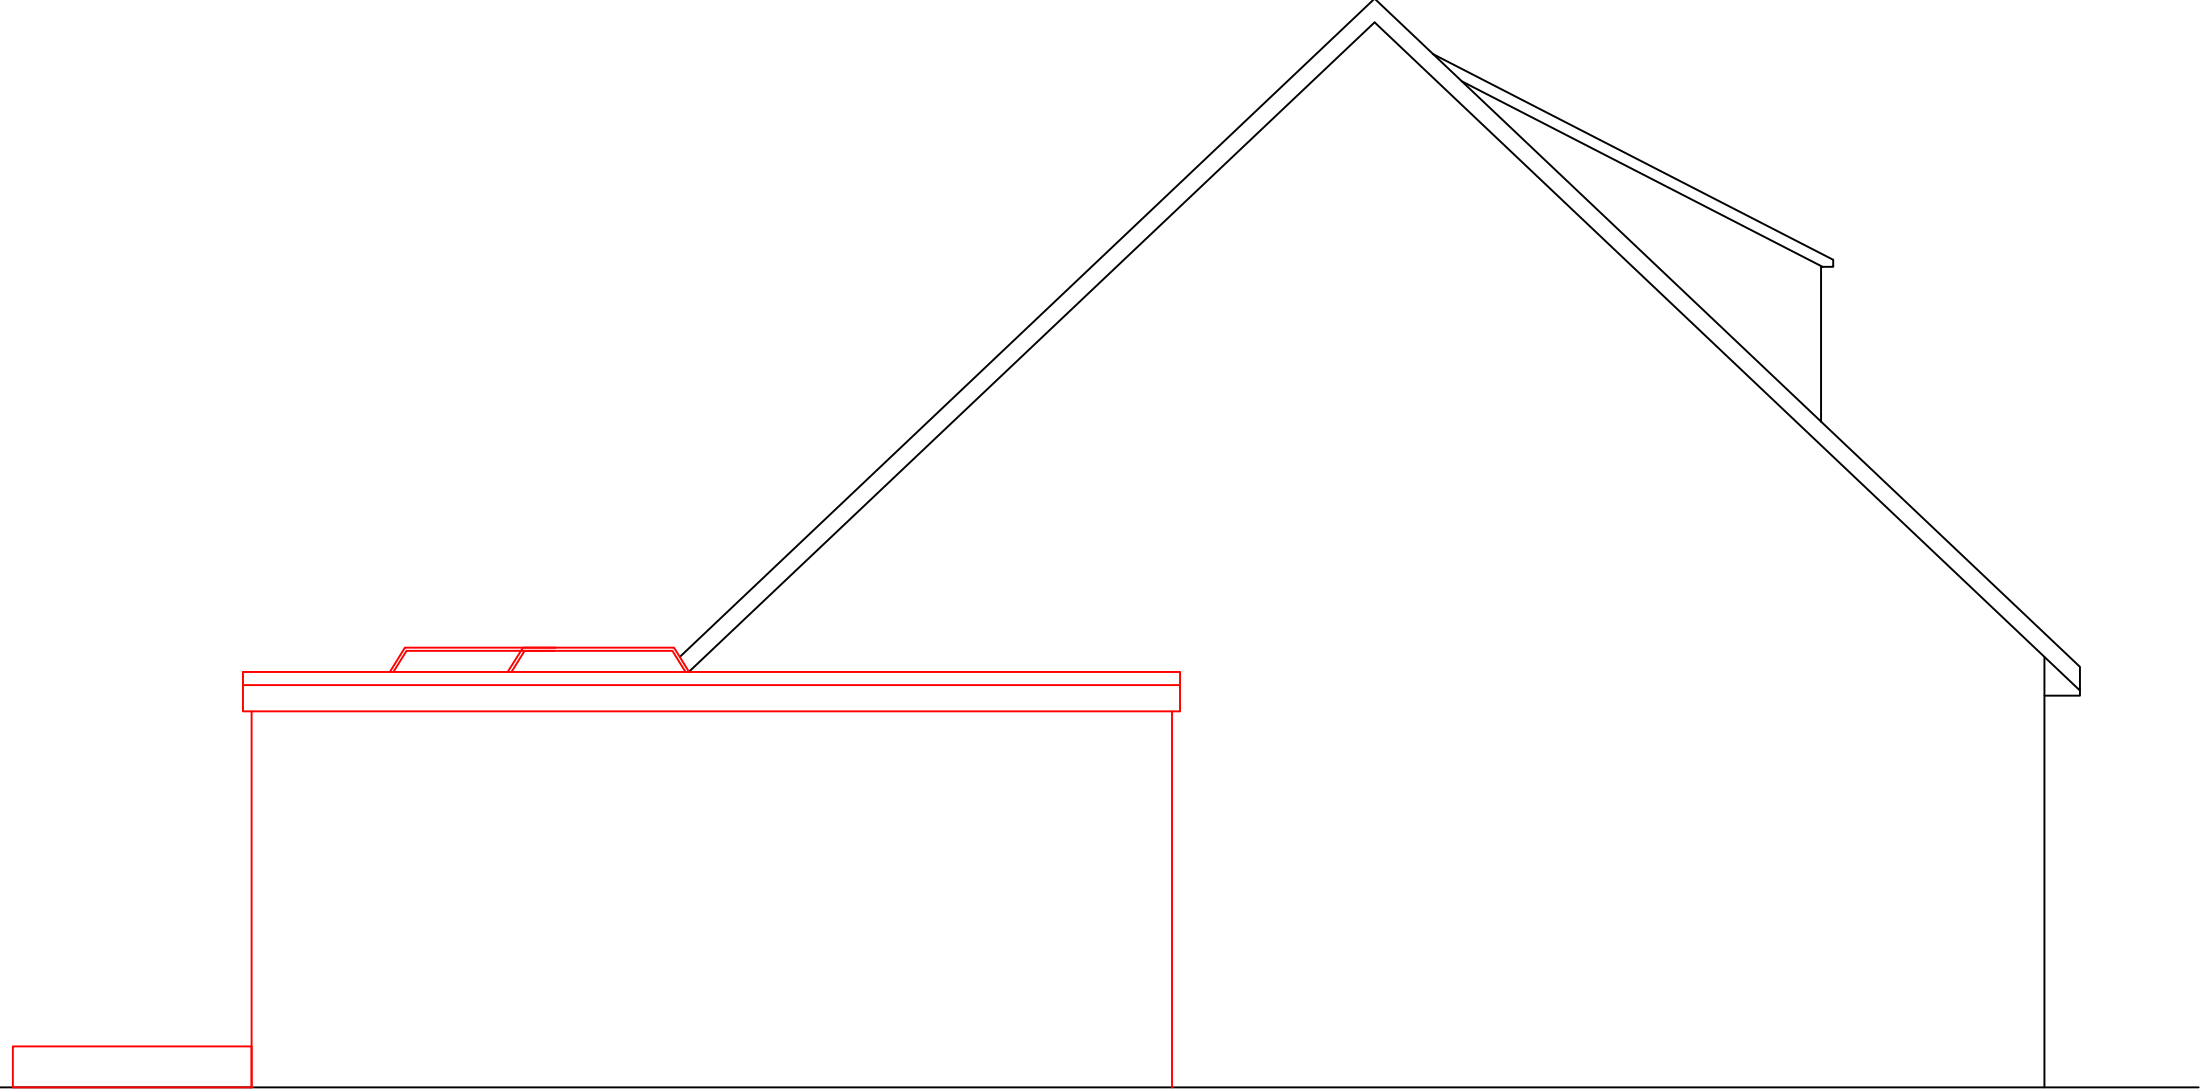

Side Elevation

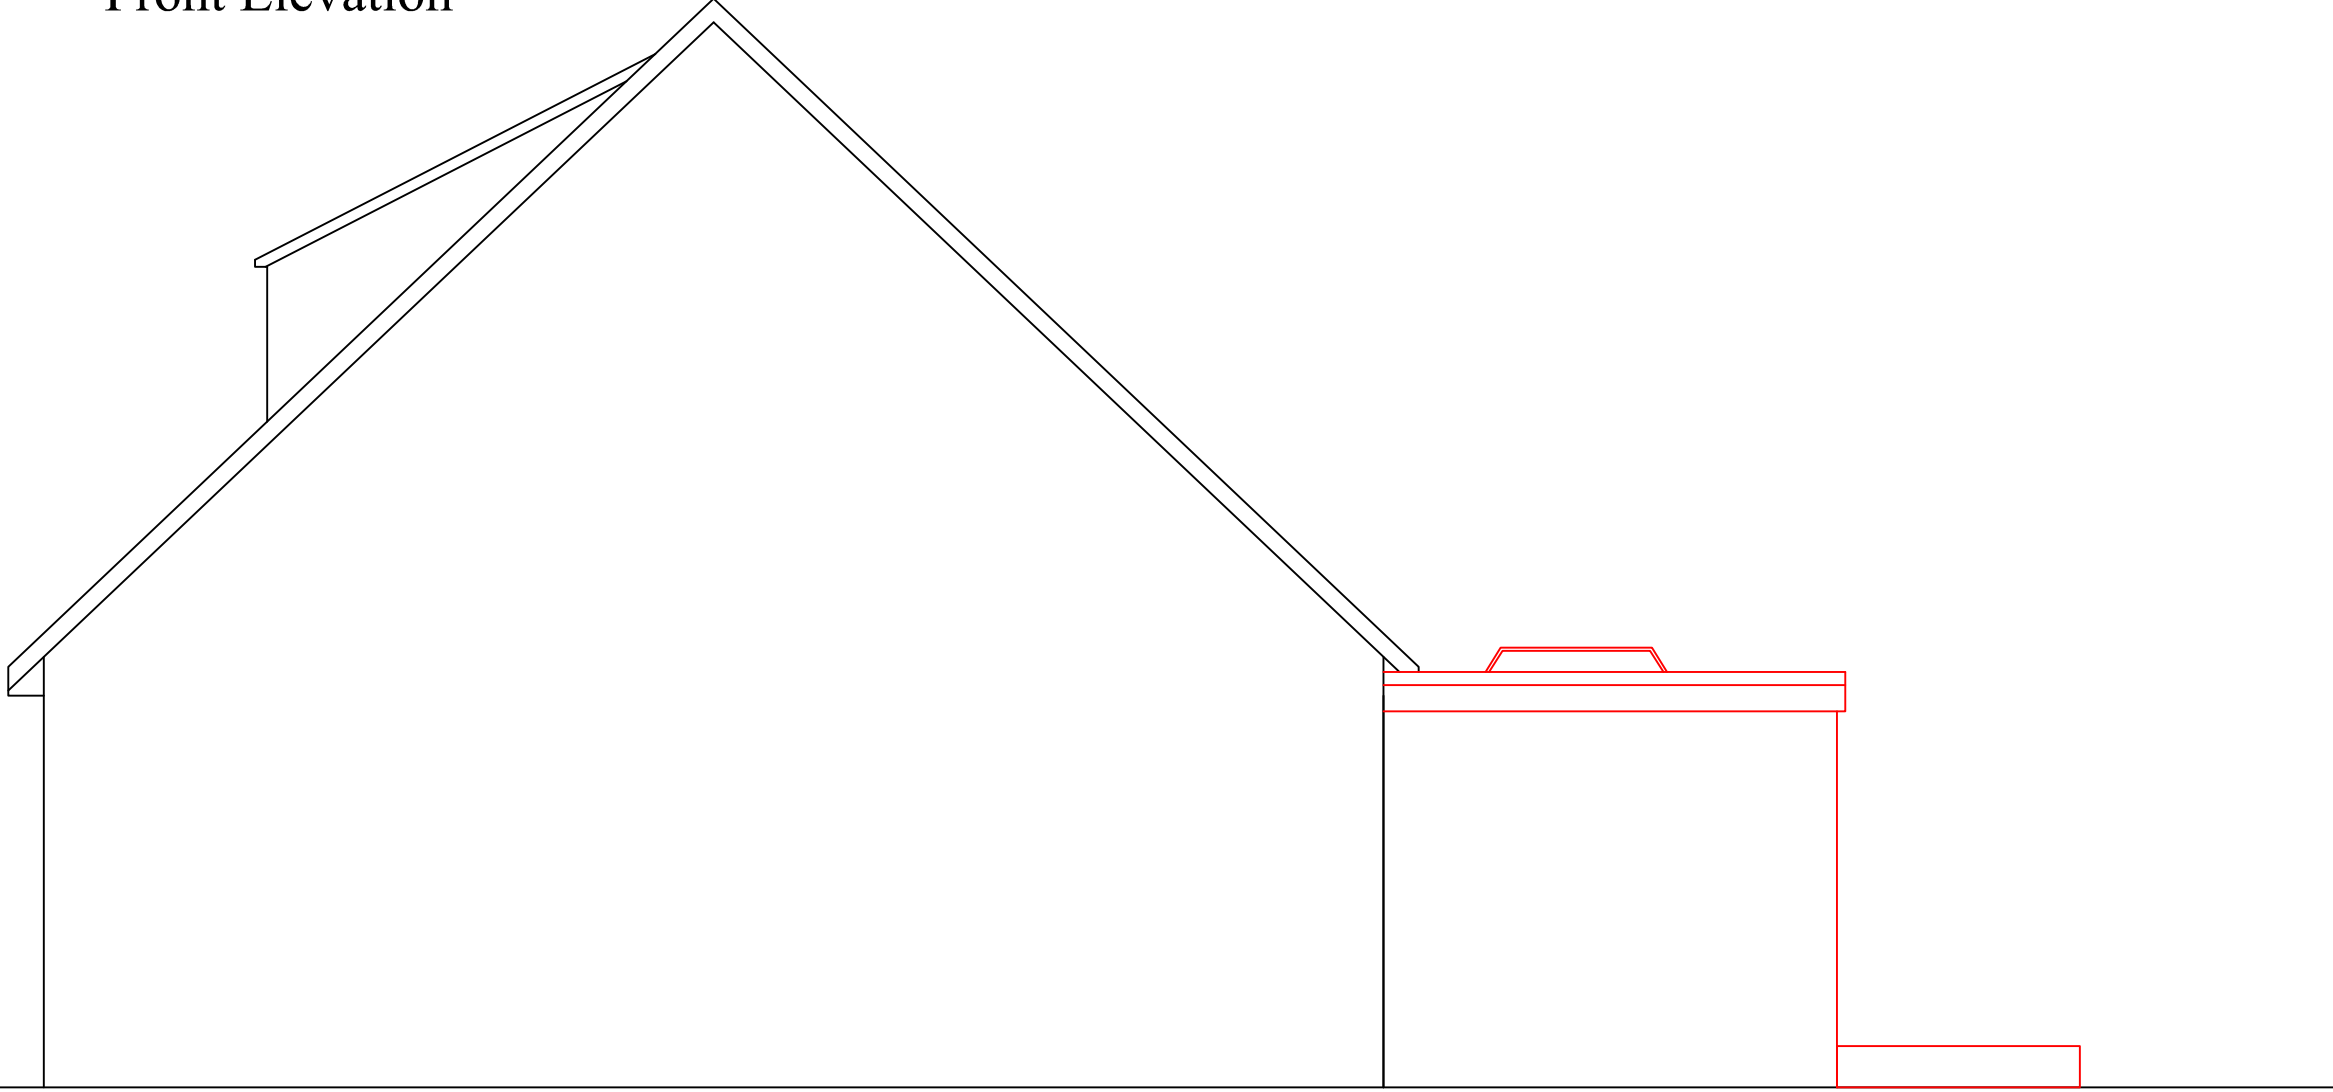

Side Elevation

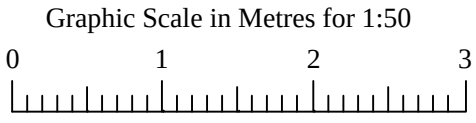

John Hennel MRICS

Tel 01977 780436
07932773241

email hennel369@gmail.com

Proposed Elevations and
Floor Plans
12 Balmfield Crescent
Norrishorpe
Liversedge
WF15 7PW

Scale 1/50	Plan Ref England-EL2
When plotted A1	Date 14/12/2017