

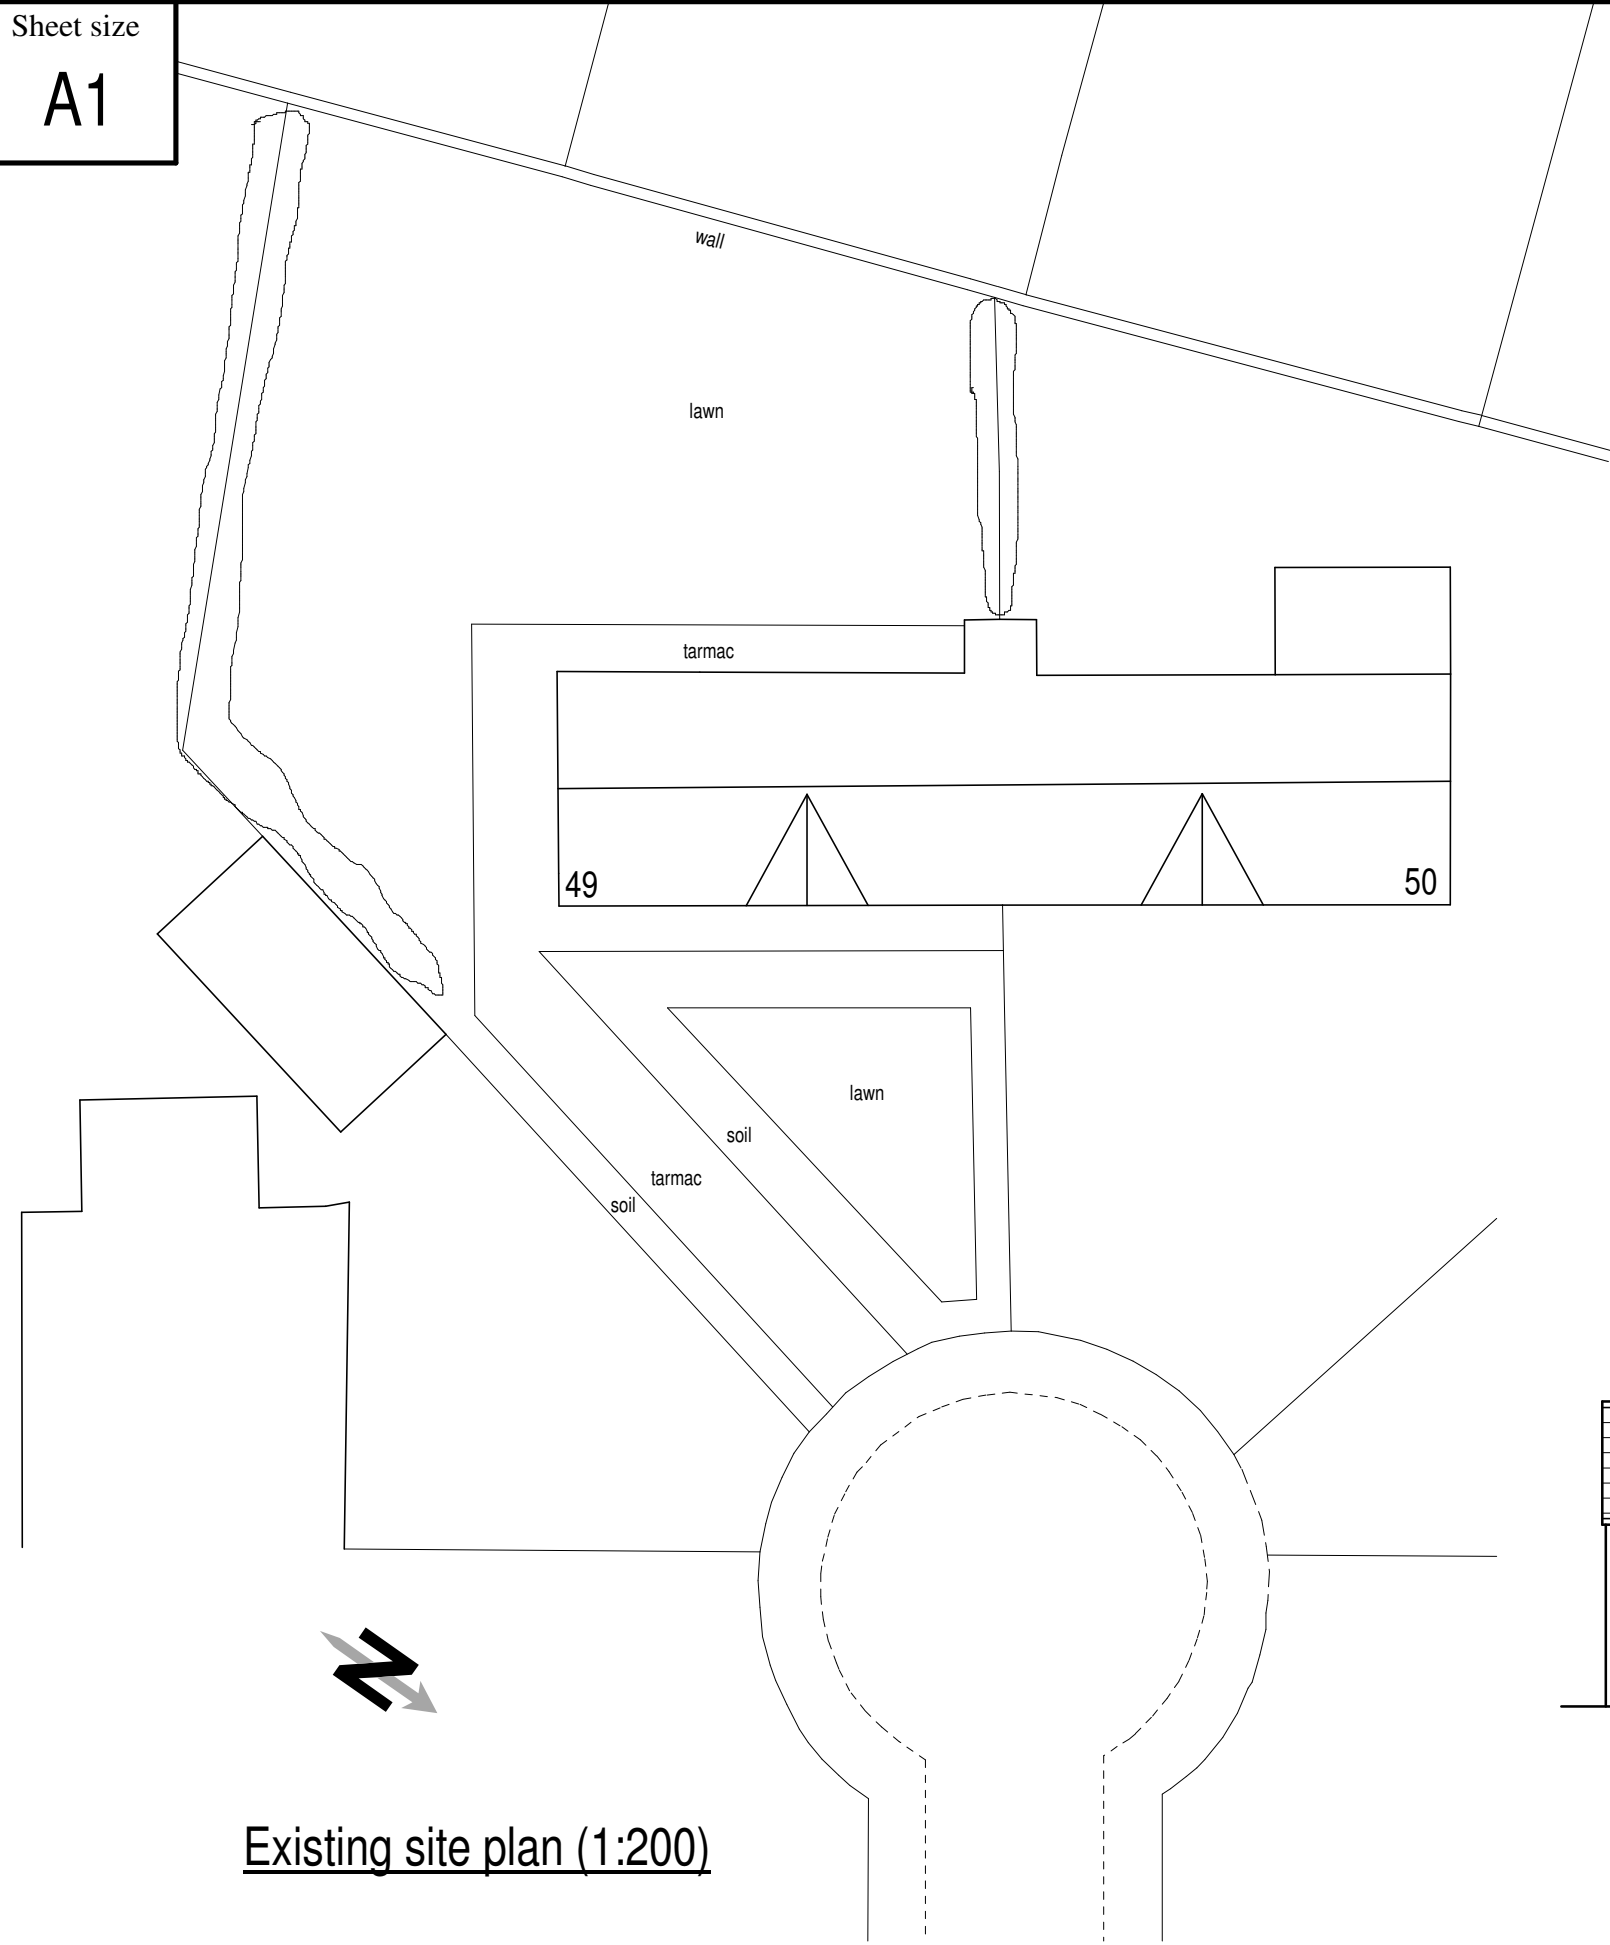
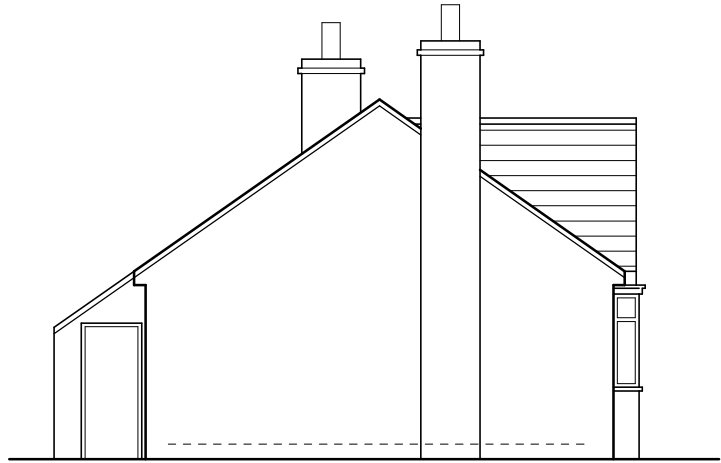
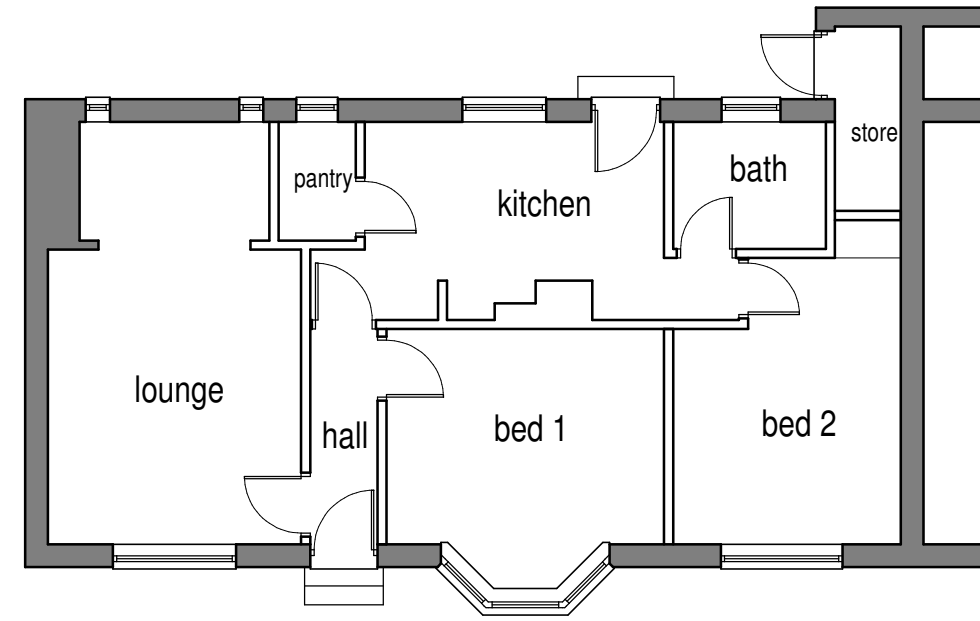
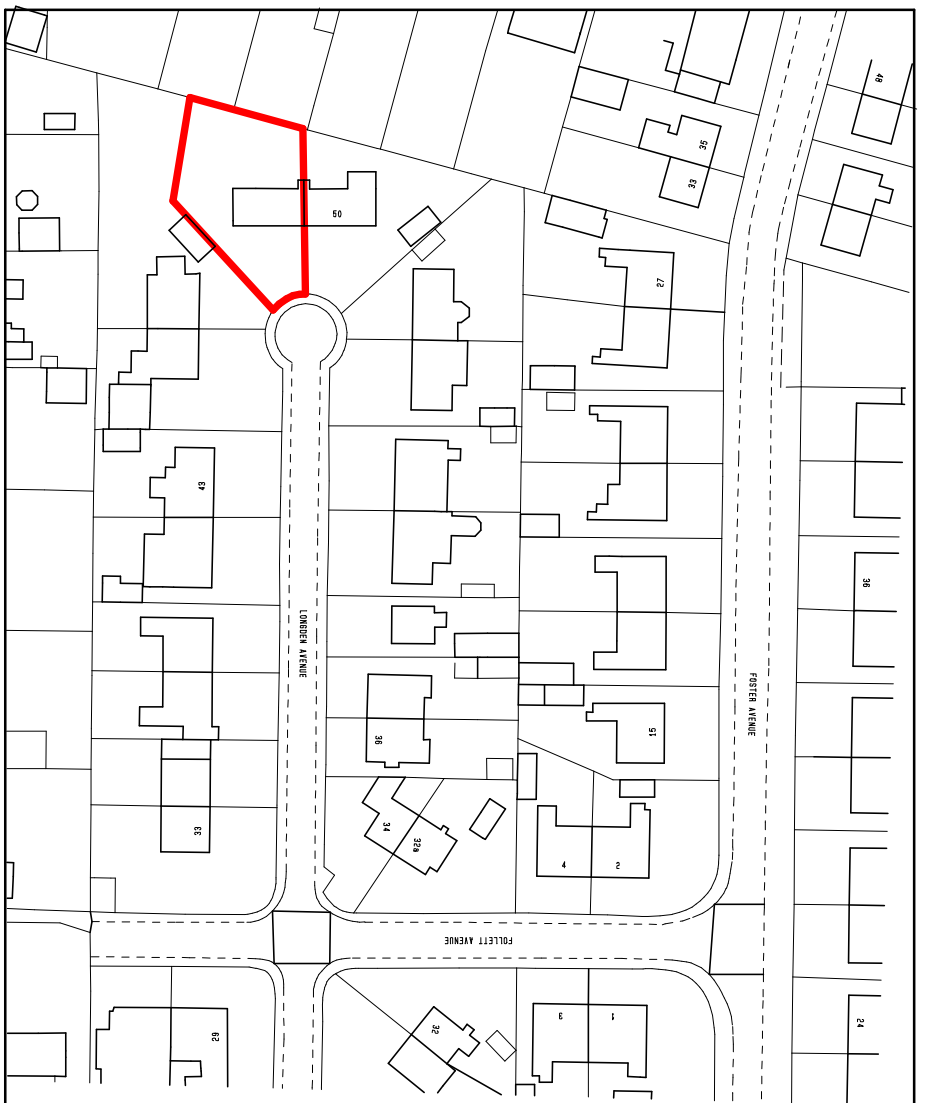
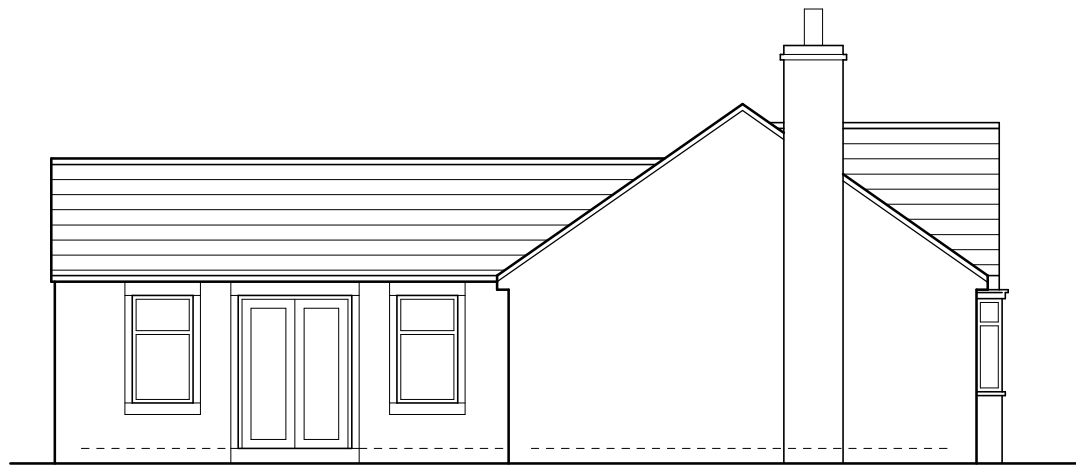
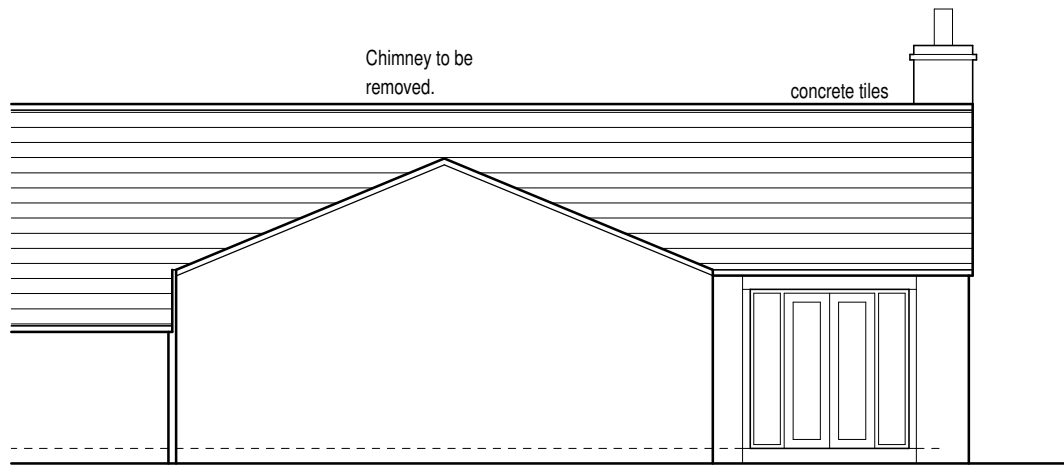
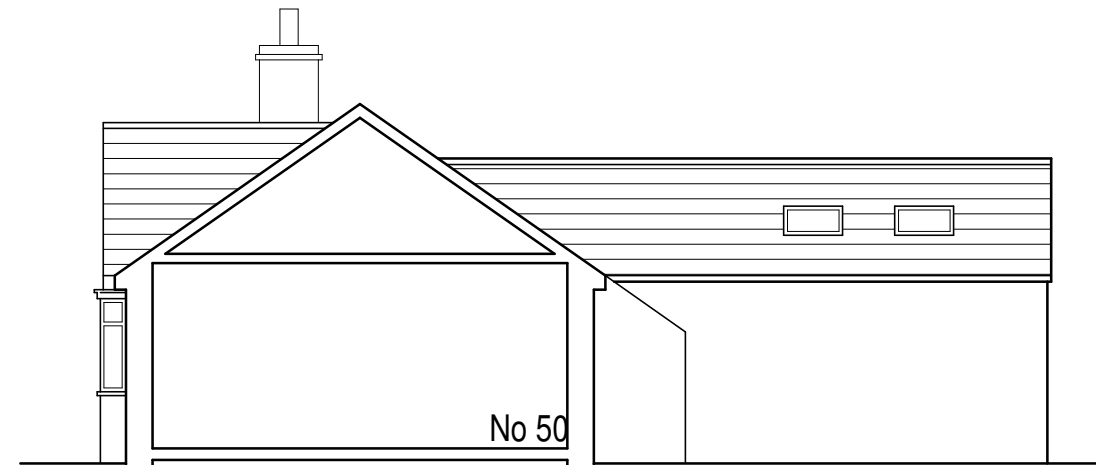


- Notes:
1. Setting out to be the responsibility of contractor.
 2. Contractor to pay particular attention to pitch of roof and headroom at stairs.
 3. Any discrepancies to be reported to Colne Valley Design.

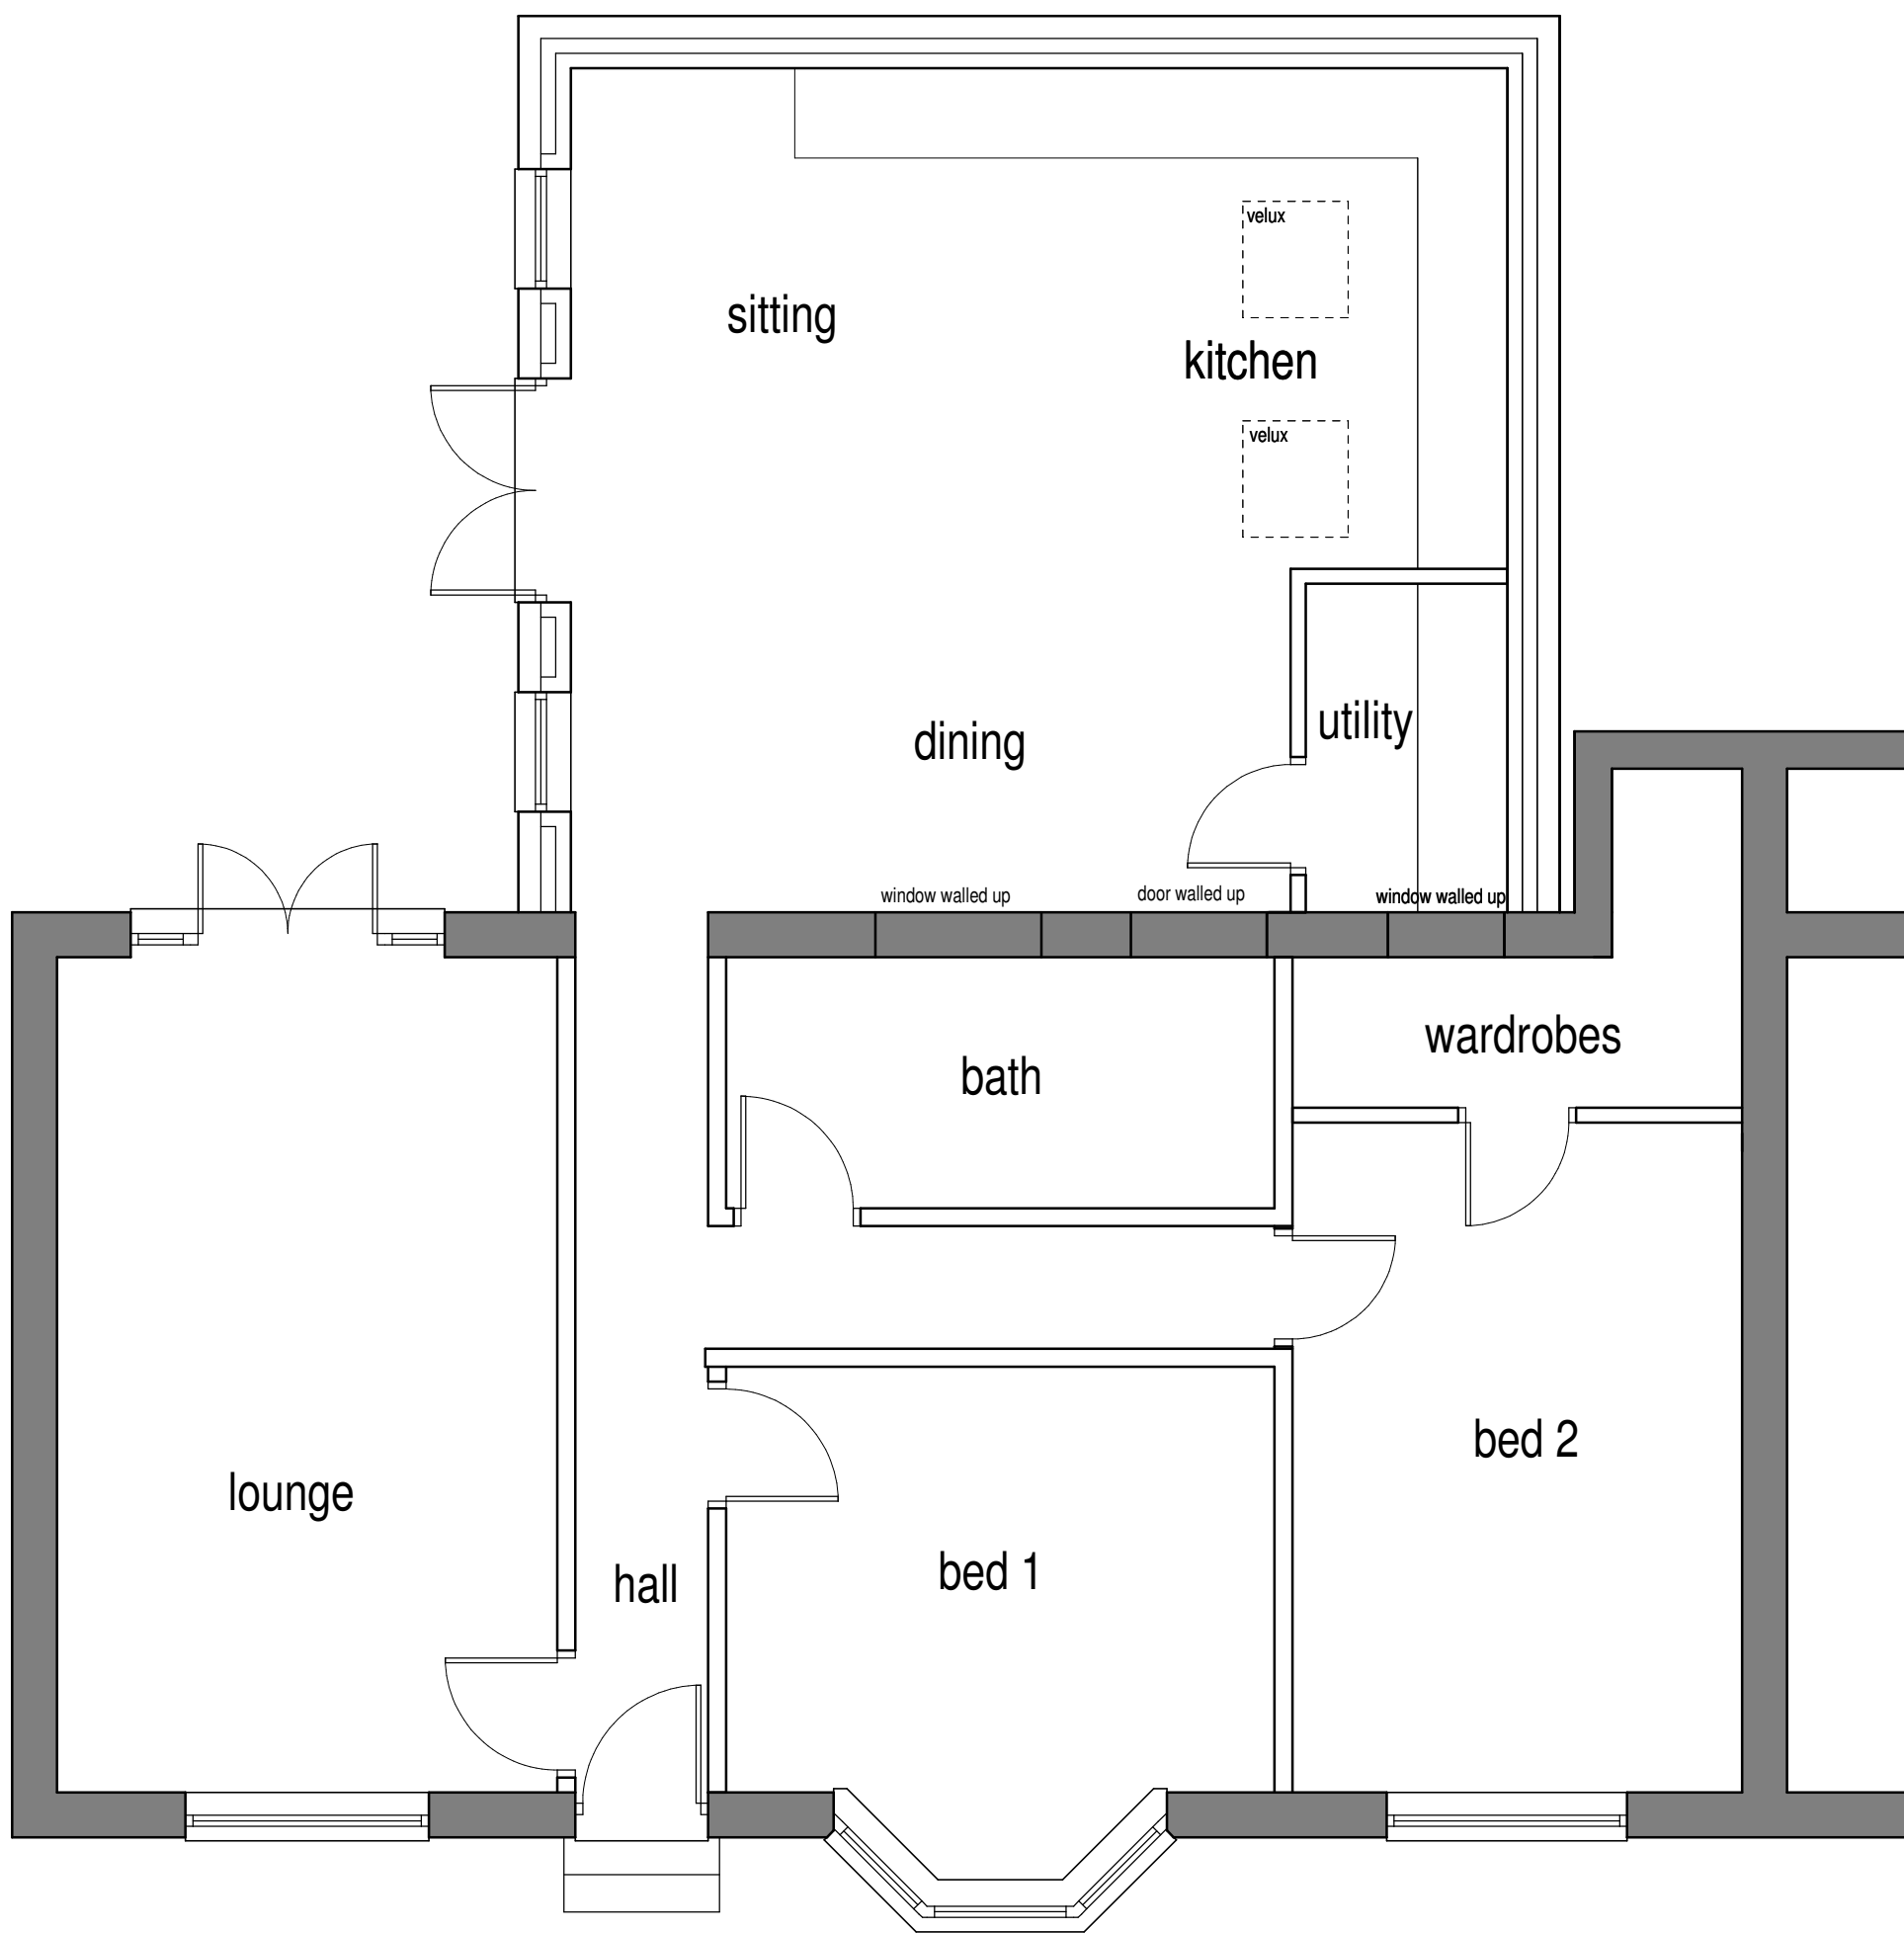

Rev A 04/12/2017 Updated prior to planning application submission.

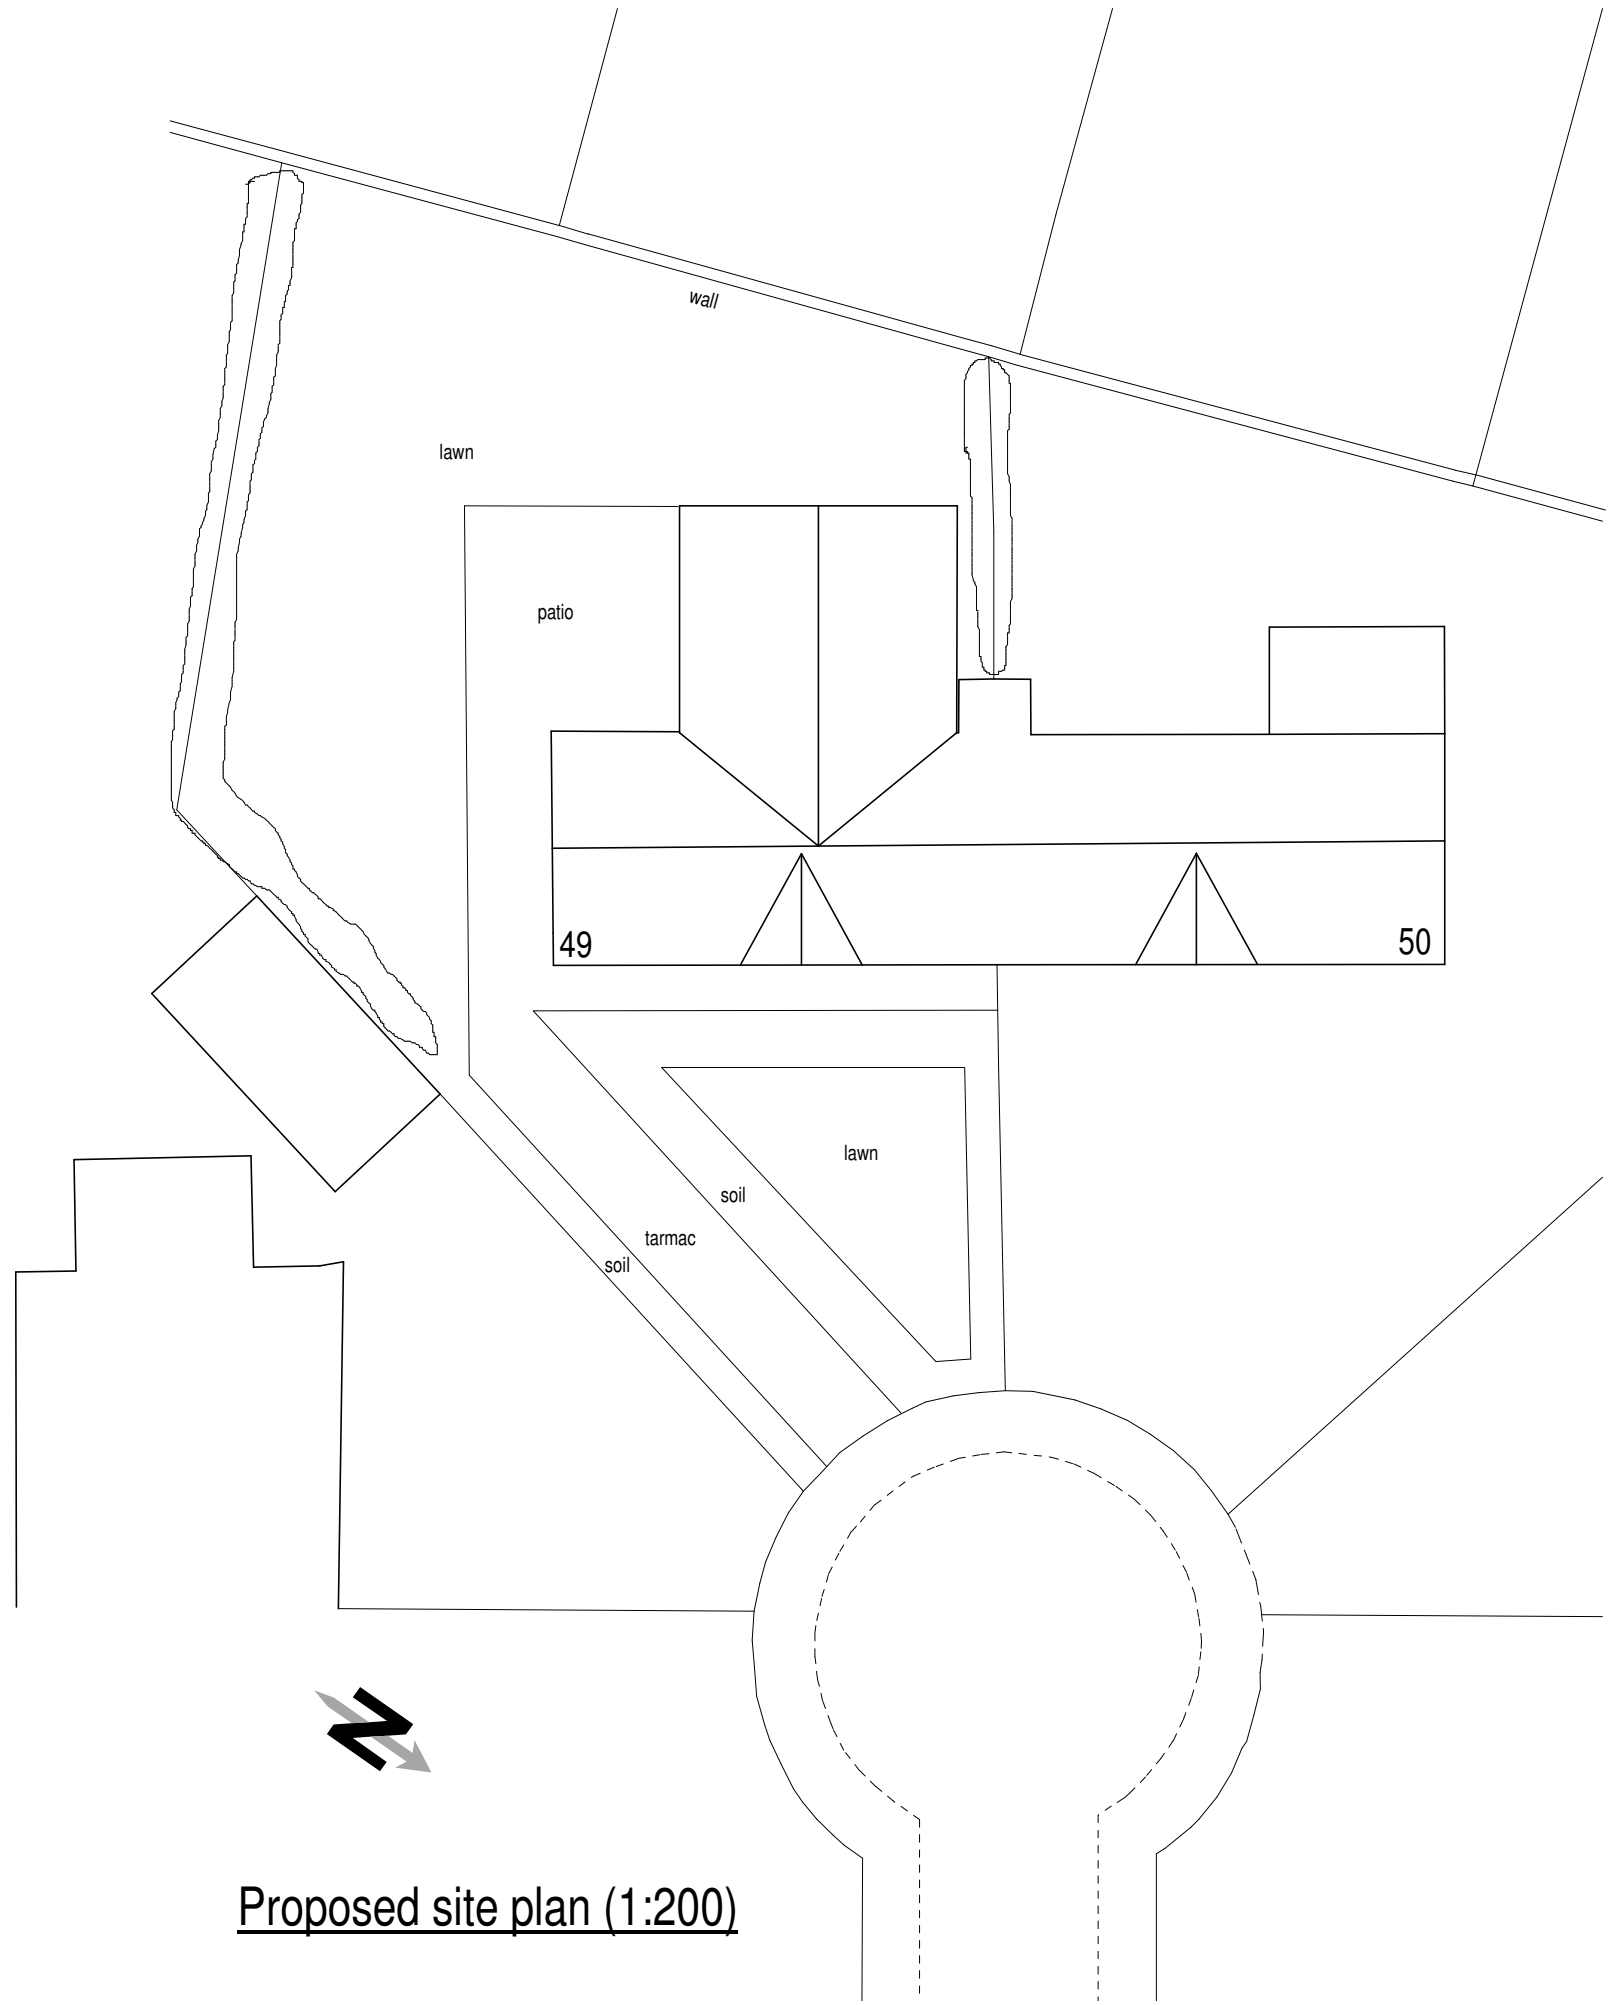

Colne Valley Design
8 Meadow Lane
Slaithwaite
Huddersfield HD7 5EX

Tel: 01484 842097
Mobile: 07867 803312
E-mail: mitchell@sbhomes.co.uk

Proprietor: S.A. Mitchell (AIOB)

Project

Proposed rear extension.

For

J Brown.

Address

49 Longden Avenue
Beaumont Park
HD4 5JE.

Title

Planning drawing.

Job No.

17 J 57.

Drawing number

01 A.

Date

Nov 2017.