


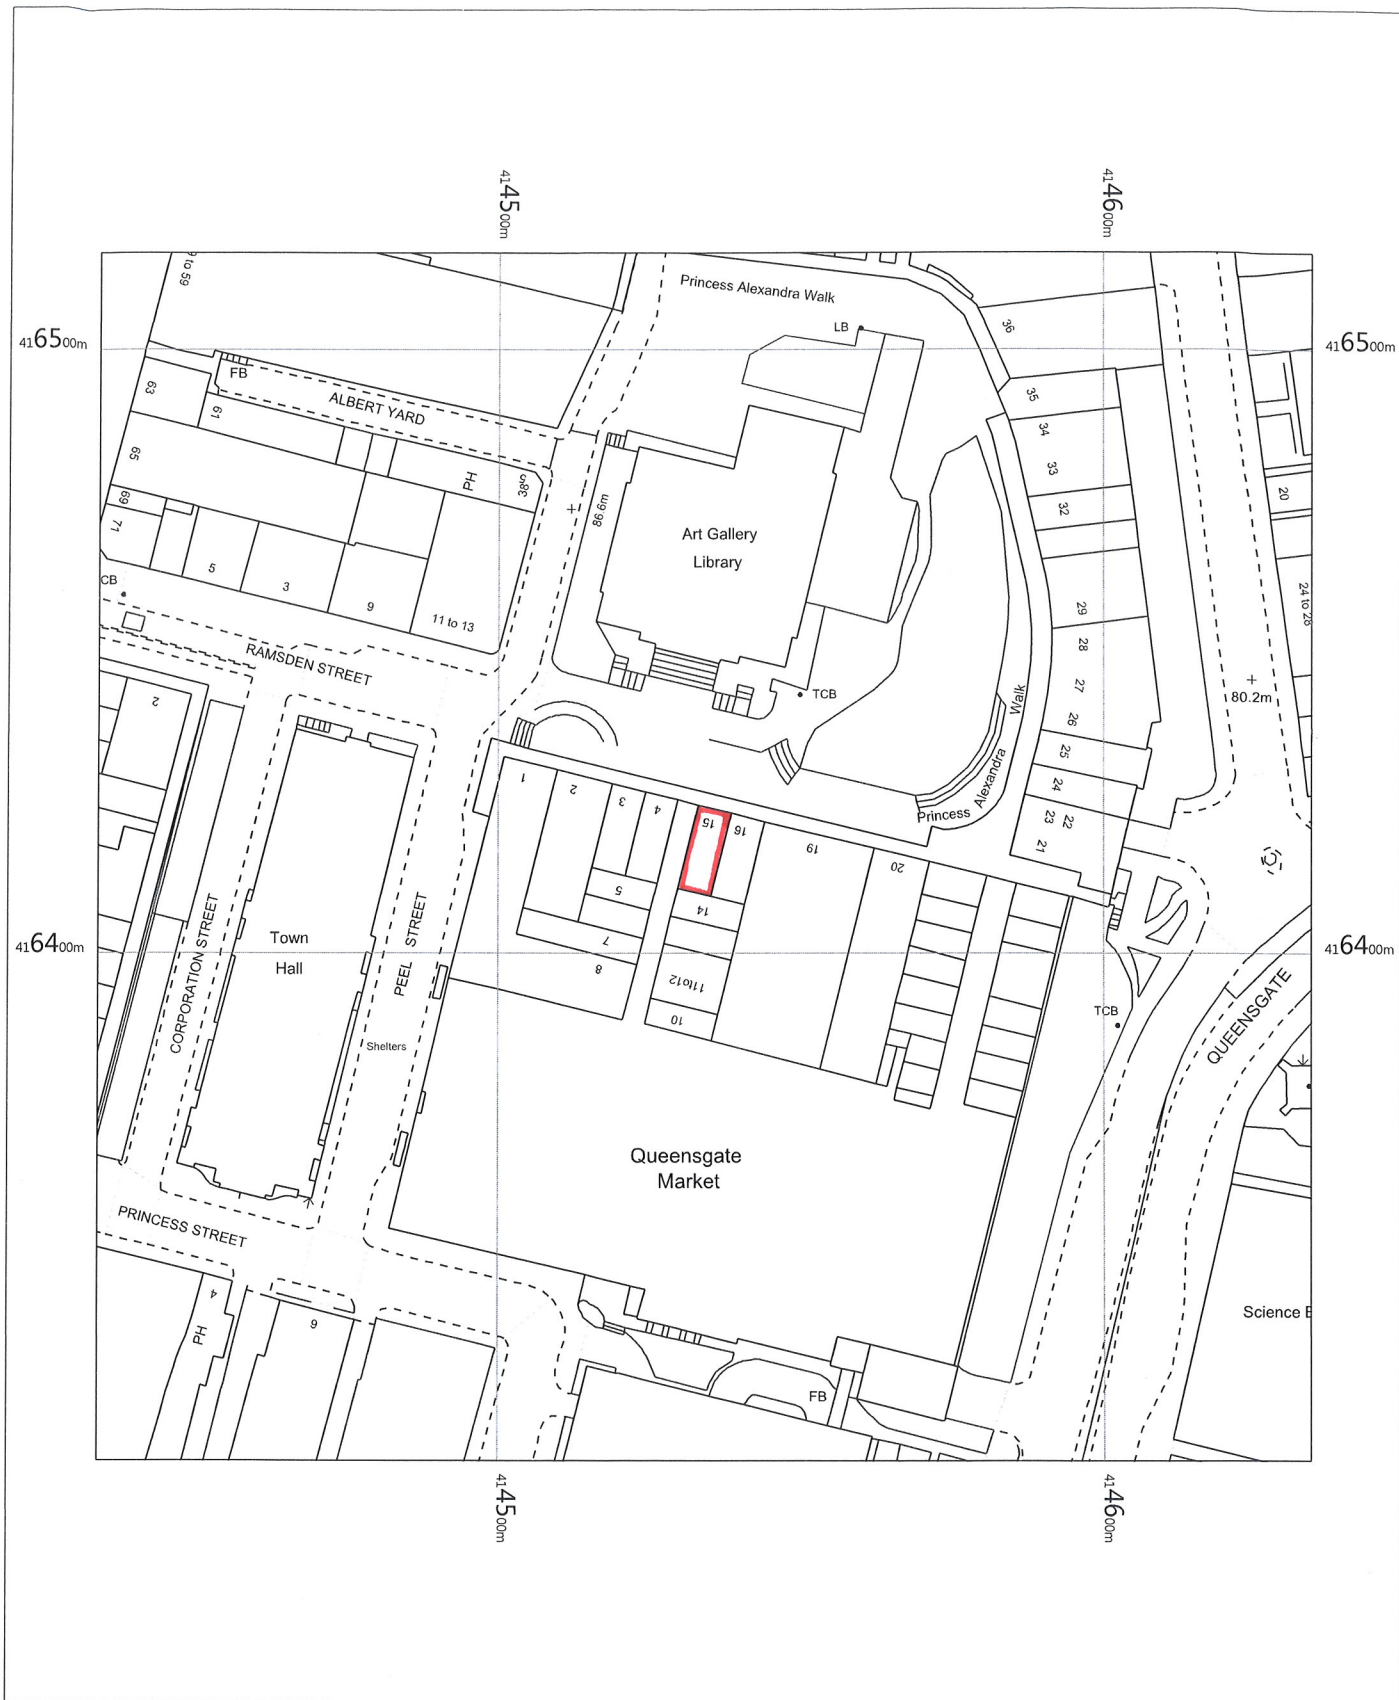


PLAZA NEWS
 15 PRINCESS ALEXANDRA WALK
 HUDDERSFIELD
 HD1 2RS
 E020481

OS MasterMap 1250/2500/10000 scale
 Wednesday, December 6, 2017, ID: BW1-00675712
maps.blackwell.co.uk

1:1250 scale print at A4, Centre: 414534 E, 416416 N

©Crown Copyright Ordnance Survey. Licence no. 100041041

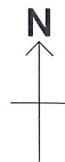

BLACKWELL'S
www.blackwellmapping.co.uk

TEL: 0113 245 2623
comments@maps.blackwell.co.uk