



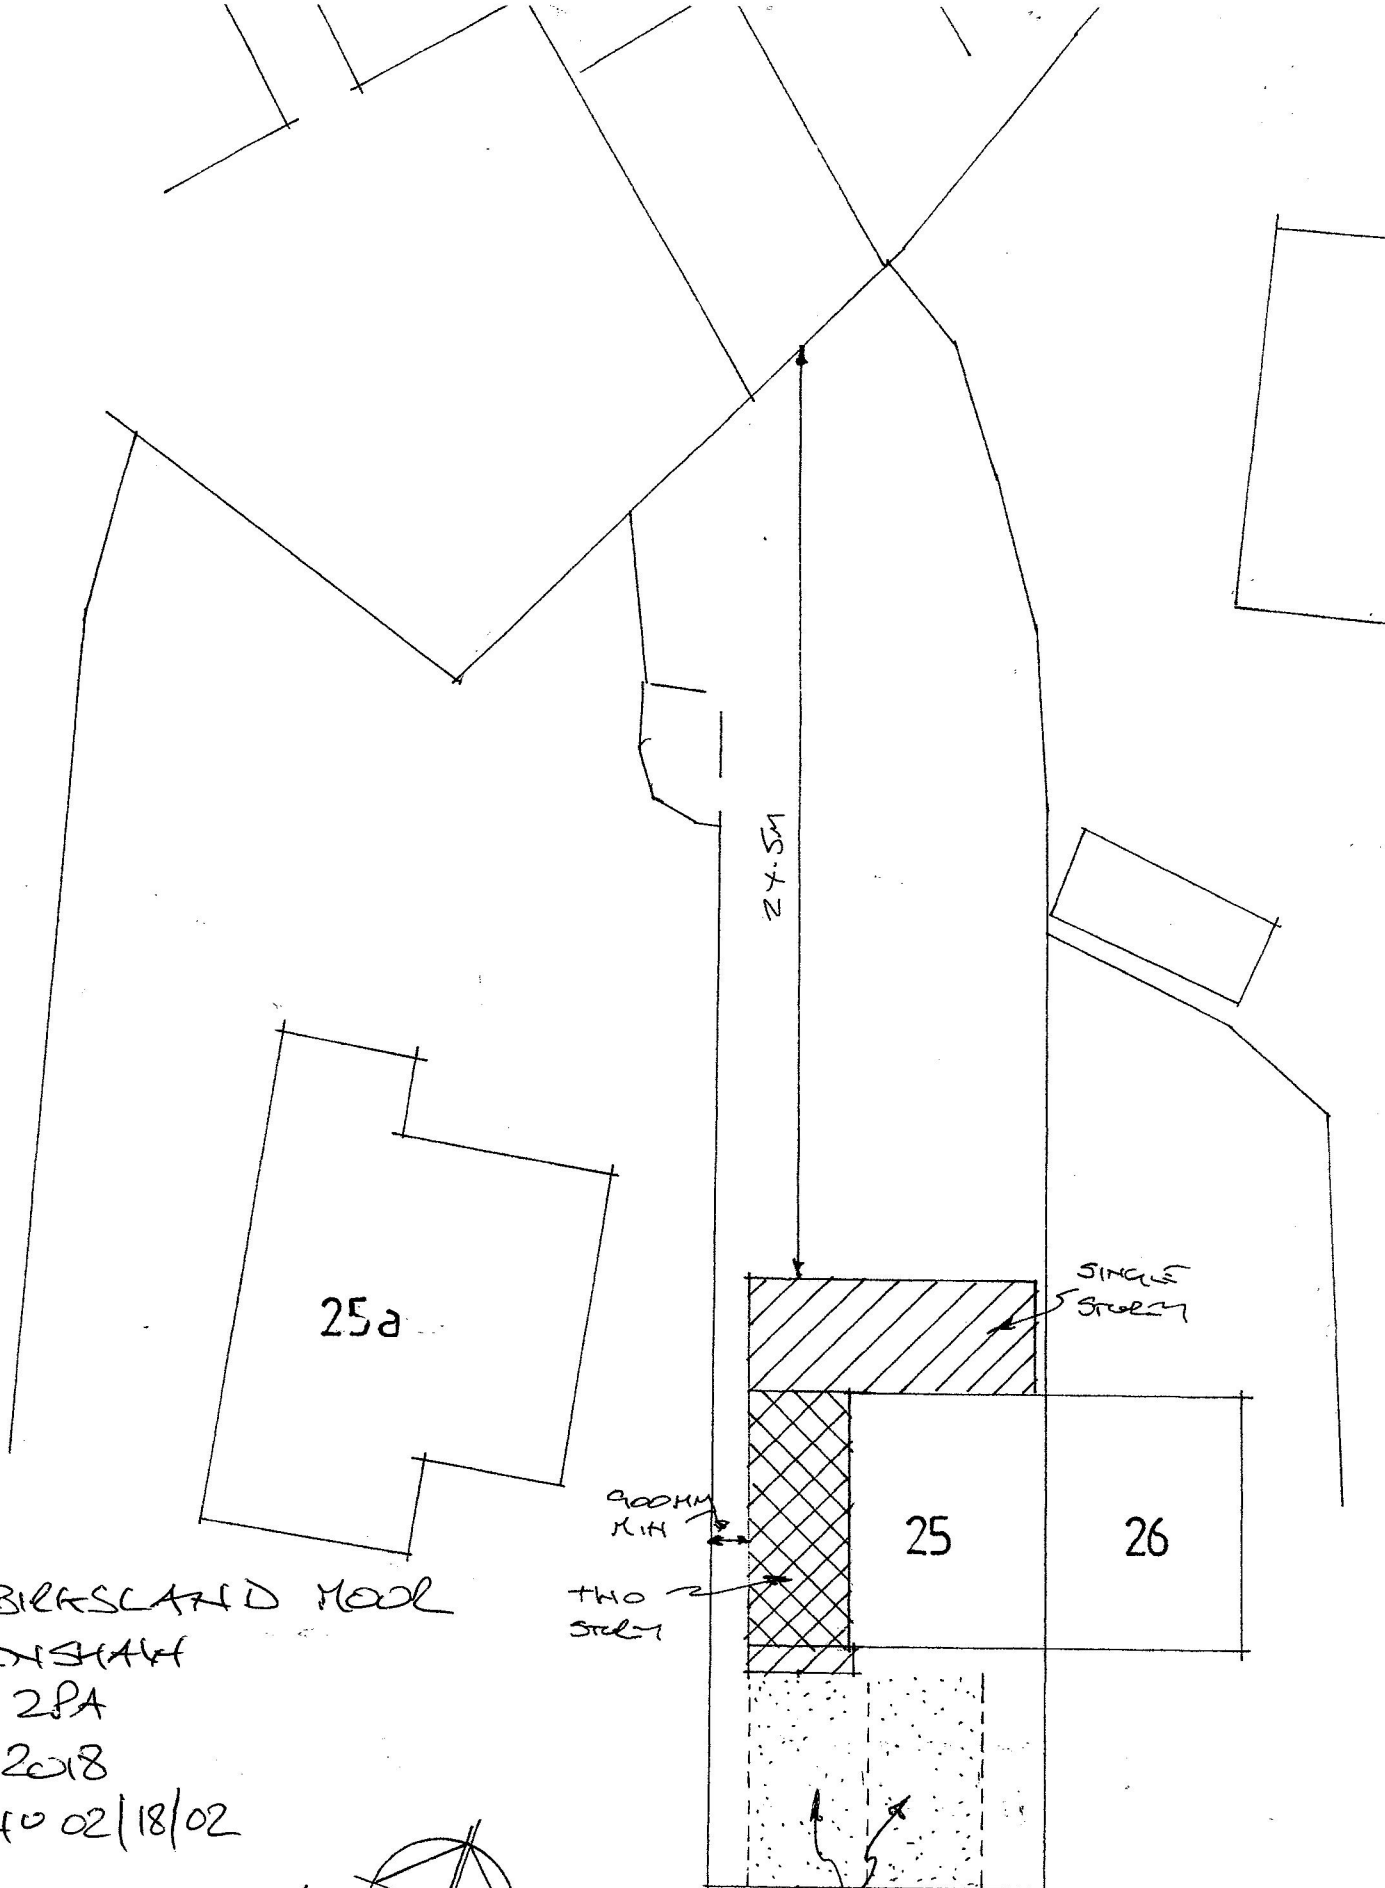

25 BIRKSLAND MOOR
 BIRKENSHTADT
 BD11 2PA
 FEB 2018
 DCC NO 02/18/02

0 10M
 SCALE BAR

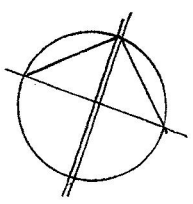

EXISTING DRIVEWAY EXTENDED
 WITH REMEABLE SURFACE TO
 PROVIDE 2ND OFF STREET PARKING SPACES

site layout 1:200