
Notes


Do not scale from drawing, use figured dimensions only.

All dimensions must be checked and verified on site prior to commencement of work and architect to be notified of any discrepancies.


This drawing is intended to permit overall scheme proposals only and cannot be used for construction purposes without further information.

Rev.		Drawn	Checked	Date
A	Garage postion amended. Tree T33 retained.	MJN		08.05.18

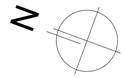

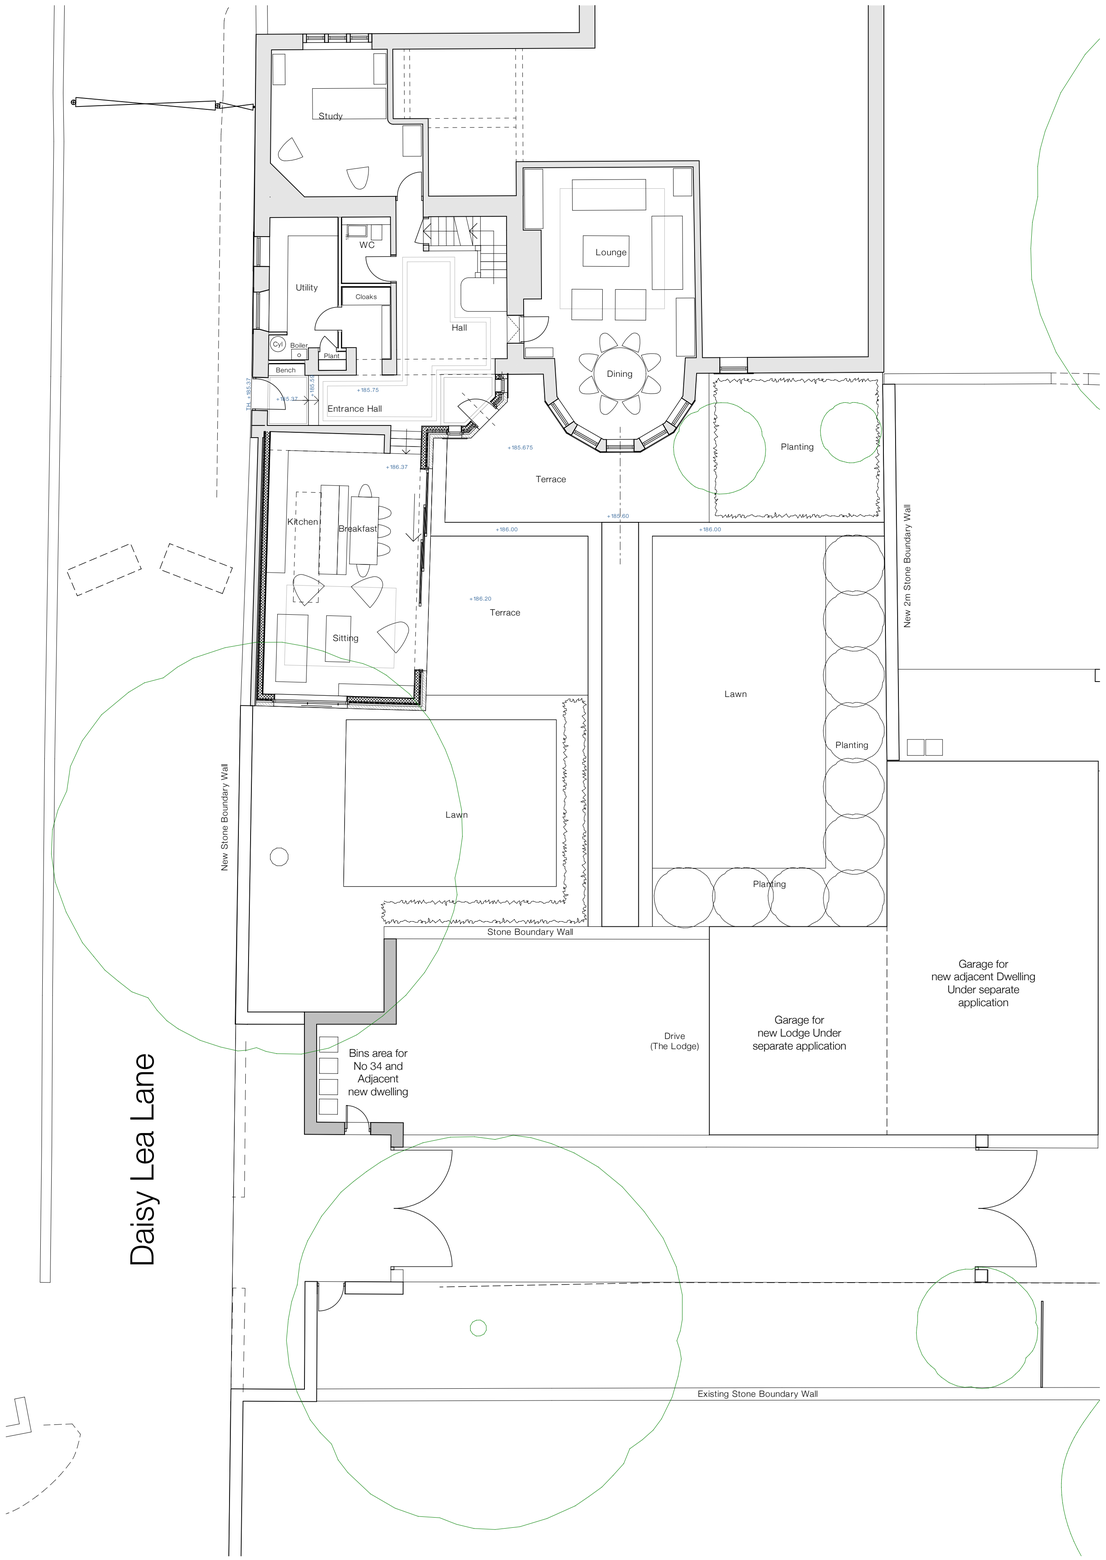

Proposed Ground Floor Plan 1:100

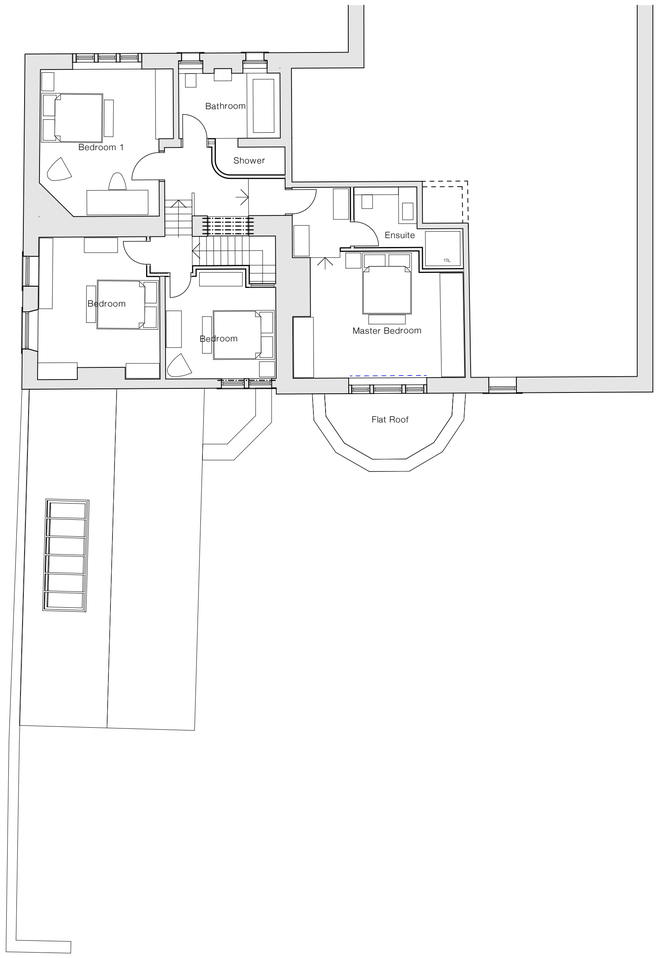

Proposed First Floor Plan 1:100

Job Title
Refurbishment of Existing Dwelling,
The Lodge, Daisy Lea Lane, Huddersfield

Client
Mr Michael Lee

Status: Planning
Company: AD

Drawing: Proposed Floor Plans
Scale @ A1: 1:100

Date: Jan 18
Drawn: MJN
Checked:

Drawing No.: 3203 (0-) 16
Revision: A

ONE17
ARCHITECTS & INTERIOR DESIGNERS
The Dyehouse, Armitage Bridge
Huddersfield, West Yorkshire HD4 7PD
T 01484 668 000 F 01484 668 001
E solutions@one17design.com
ONE17DESIGN.COM