
Notes

Do not scale from drawing, use figured dimensions only.


All dimensions must be checked and verified on site prior to commencement of work and architect to be notified of any discrepancies.

This drawing is intended to permit overall scheme proposals only and cannot be used for construction purposes without further information.


Rev.		Drawn	Checked	Date
A	Garage postion amended. Tree T33 retained.	MJN		08.05.18

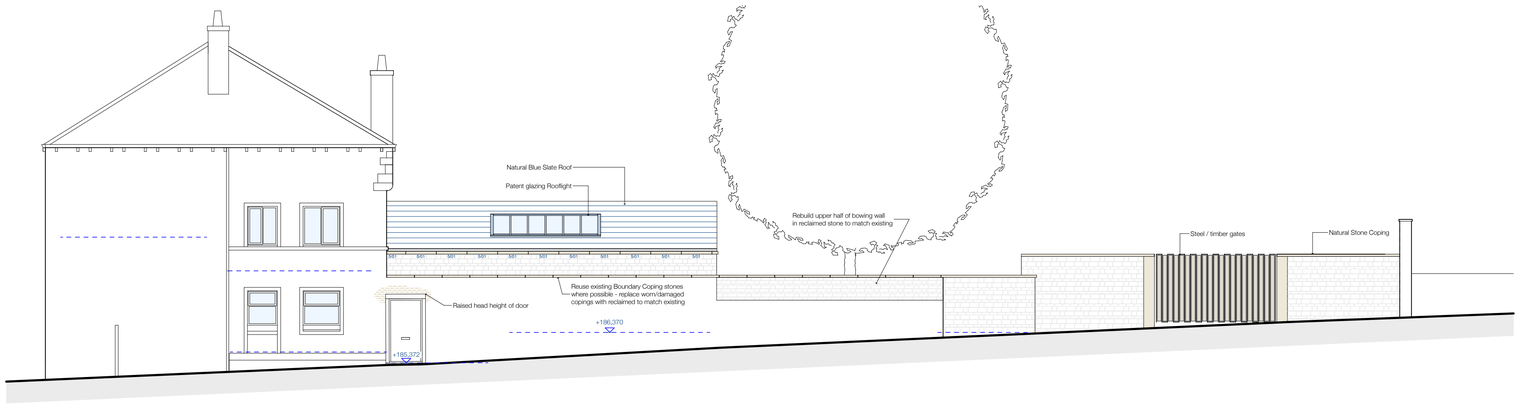


Proposed North Elevation 1:100

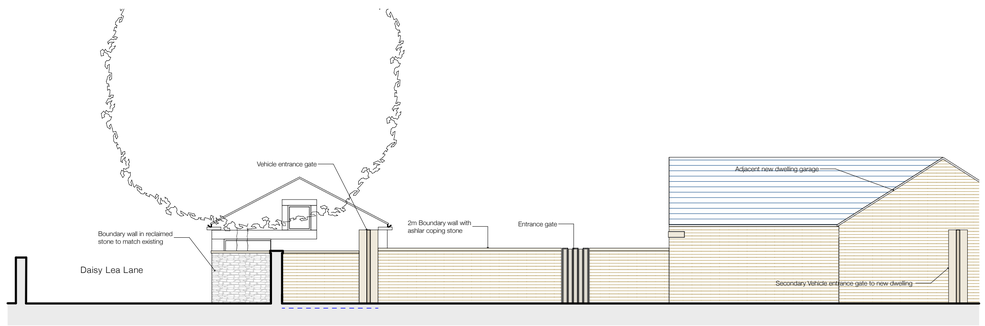


Garage West Elevation 1:100

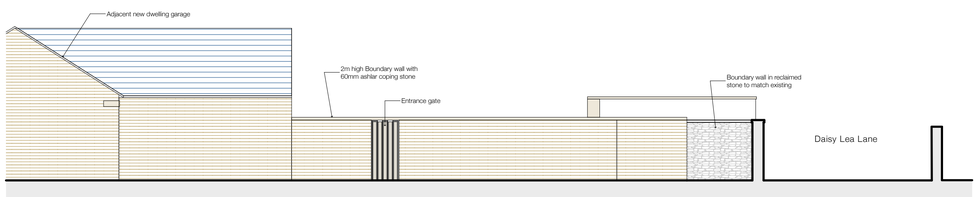

Garage East Elevation 1:100

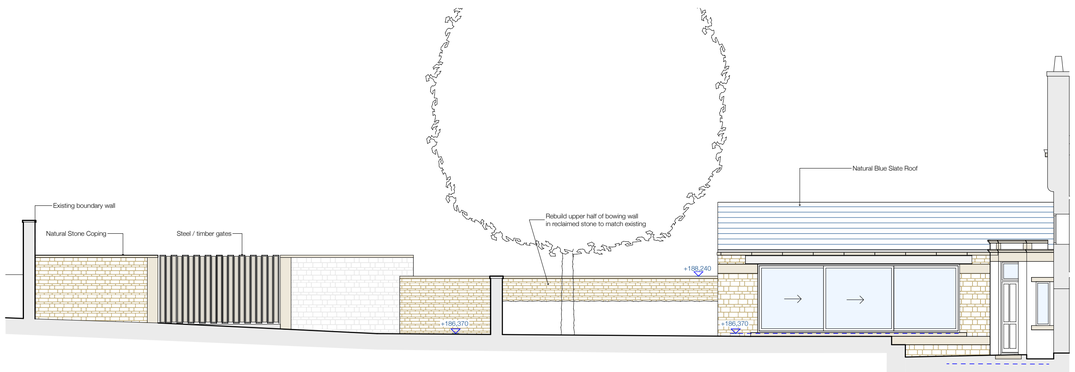

Proposed South Elevation 1:100

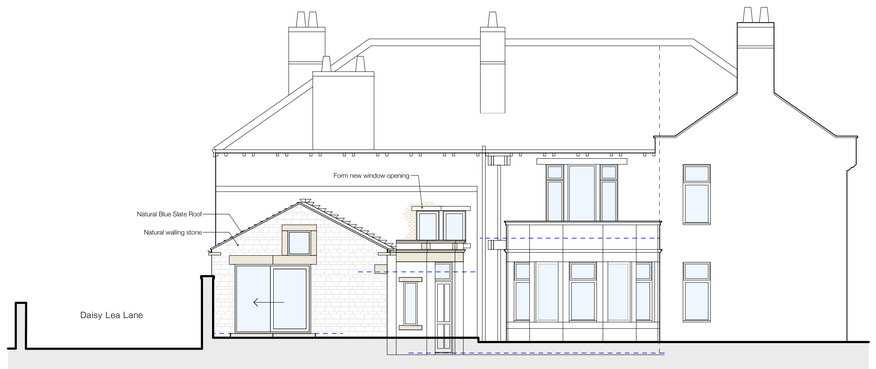

Proposed West Elevation 1:100

Job Title
Refurbishment of Existing Dwelling, The Lodge, Daisy Lea Lane, Huddersfield

Client
Mr Michael Lee

Status: Planning
Company: AD

Drawing: Proposed Elevations
Scale @ A1: 1:100

Date: Jan 18
Drawn: MJN
Checked:

Drawing No.: 3203 (0-) 17
Revision: A

ONE17
ARCHITECTS & INTERIOR DESIGNERS
The Dyehouse, Armitage Bridge
Huddersfield, West Yorkshire HD4 7PD
T 01484 668 000 F 01484 668 001
E solutions@one17design.com
ONE17DESIGN.COM