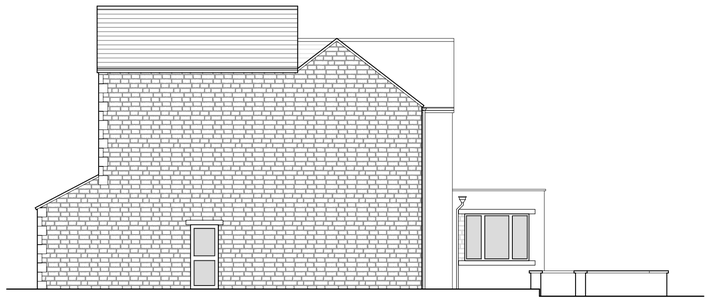

Existing Side Elevation (East)



Existing Front Elevation

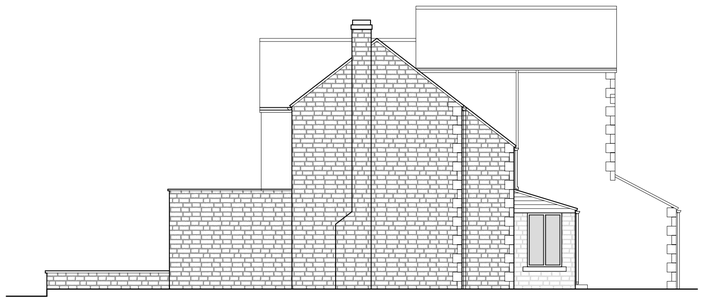

Existing Side Elevation (West)



Existing Rear Elevation

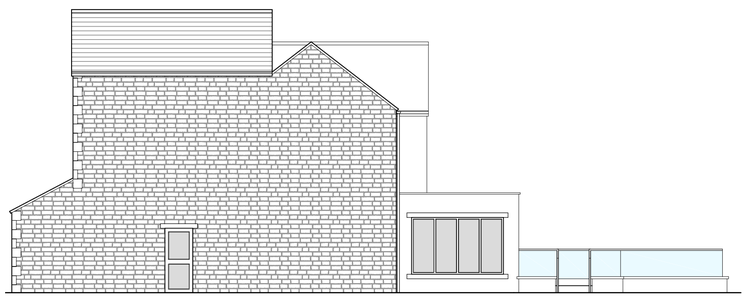

Proposed Side Elevation (East)



Proposed Front Elevation

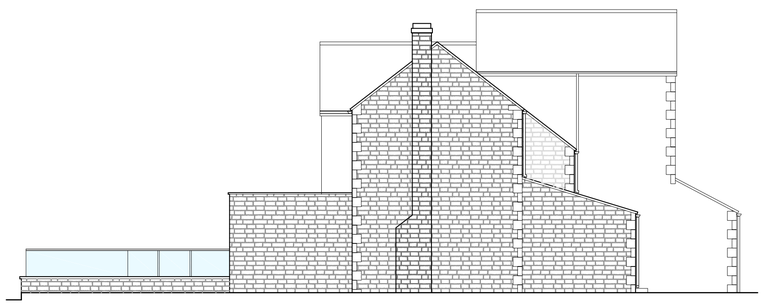

Proposed Side Elevation (West)



Proposed Rear Elevation

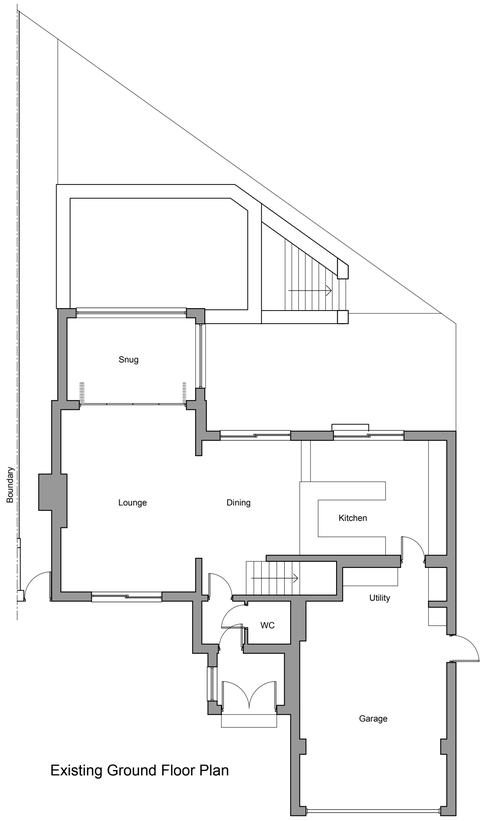

Existing Ground Floor Plan

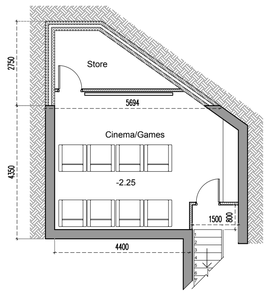

Proposed Lower-Ground Floor Plan

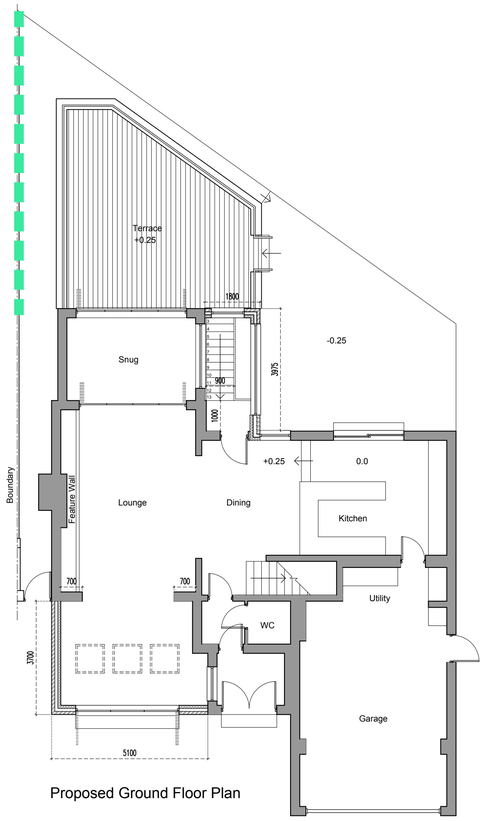

Proposed Ground Floor Plan

NOTE:
BOUNDARY FENCE TO BE 1.8m ABOVE THE FINISHED FLOOR LEVEL OF THE OUTDOOR TERRACE.

DESIGN INTENT DRAWING ONLY.
ANY CONSTRUCTION MUST COMPLY WITH ALL APPLICABLE BUILDING REGULATIONS.

ALL DIMENSIONS IN MM.

Rev	Ammendment	Date
B	Boundary fence and notes added.	11.06.18
A	Proposed Cinema roof level lowered to allow bi-fold doors from Snug to terrace.	08.02.18

NK ARCHITECTS

t 0161 8501045
m 07814 024033
e info@nk-architects.com
w www.nk-architects.com
a Sovereign House
Stockport Road
Cheadle, SK8 2EA

PROJECT:
SINGLE STOREY FRONT AND REAR EXTENSION

ADDRESS:
4 DINGLEY ROAD, HUDDERSFIELD, HD3 3AY

DRG:
EXISTING AND PROPOSED PLANS AND ELEVATIONS

DRG STATUS:
PLANNING SUBMISSION

DATE: Jan 2018 DRAWN: TM
SCALE: 1:100 CHECKED: ANK
SIZE: A1 DRG NO: 532.01B

COPYRIGHT © 2007 NK ARCHITECTS (MCR) LIMITED. ALL RIGHTS RESERVED. REFER TO DIMENSIONS AND DO NOT SCALE.