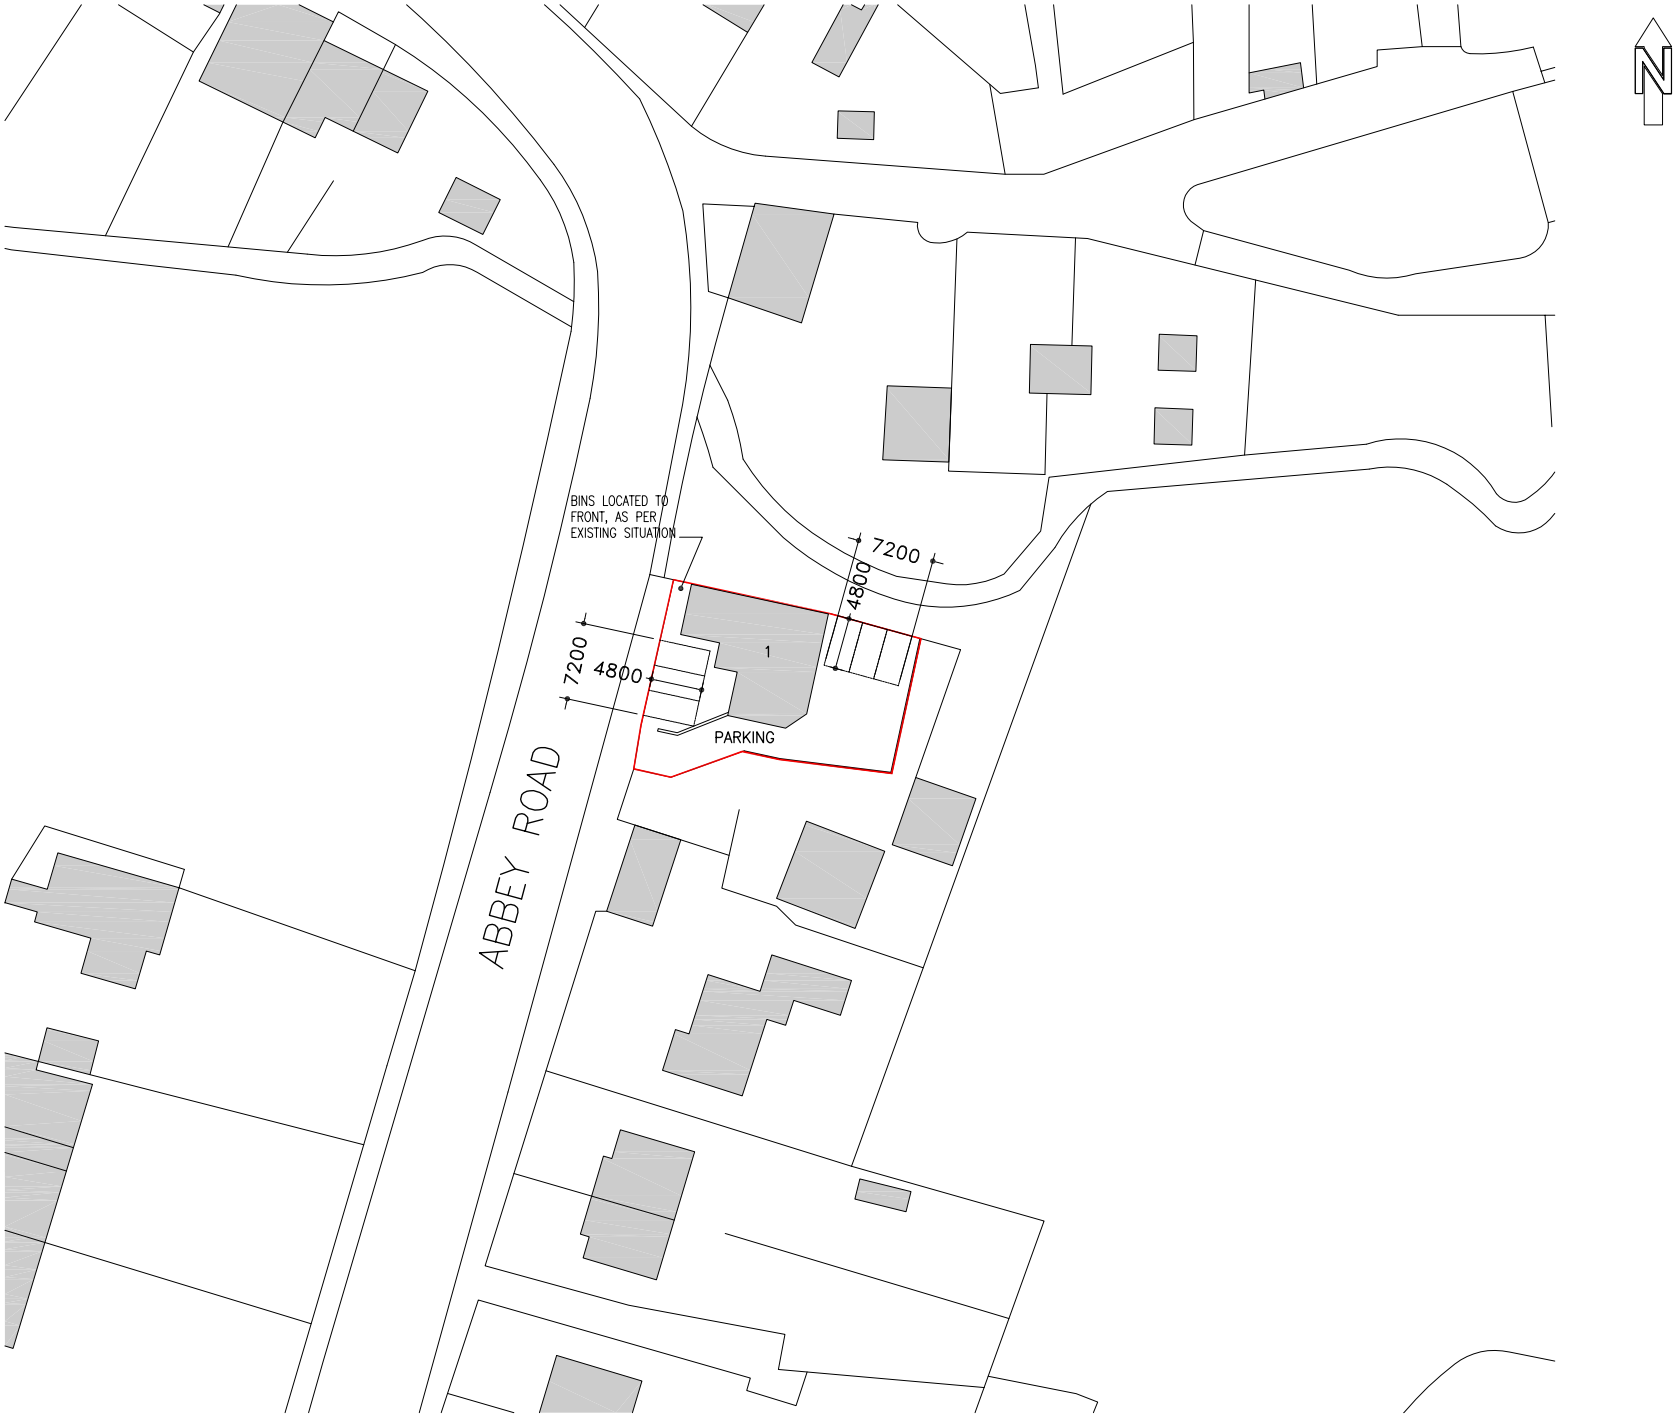


NOTES

1 ALL WORK TO BE CARRIED OUT IN ACCORDANCE WITH THE BUILDING REGULATIONS AND THE REQUIREMENTS OF THE LOCAL AUTHORITY.

2 NO DIMENSIONS TO BE SCALED FROM THIS DRAWING.

3 THE CONTRACTOR SHALL VERIFY ALL LEVELS AND DIMENSIONS ON SITE BEFORE COMMENCEMENT OF WORK.

4 ON SITE ALTERATIONS TO THE CONSTRUCTION OR FINISHES SHOWN OR IMPLIED ON THIS DRAWING MUST BE DRAWN TO THE ATTENTION OF THE ARCHITECT BEFORE SUCH WORK IS IMPLEMENTED.

5 ALL TIMBERS REQUIRE PRESERVATIVE TREATMENT

© COPYRIGHT RESERVED

Rev	Date	Details
03	17.04.18	Text enlarged, cars shown
02	10.04.18	Parking amended and bin area shown
01	23.01.18	Parking shown

Drawing Status:

PRELIMINARY

PROGRESSIVE

Progressive Architecture,
4 Lewisham Road, Slaithwaite, West Yorkshire, HD7 5AL. Tel: 01484 846786

Client:

Robertson Baxter

Site:

1 Abbey Road
Shepley
HD8 8EP

Drawing Title:

Block Plan

Project Number:	Drawing Number:	Revision:
P953	05	03
Date:	Scale:	Drawn:
10-01-18	1:500 @ A3	CC