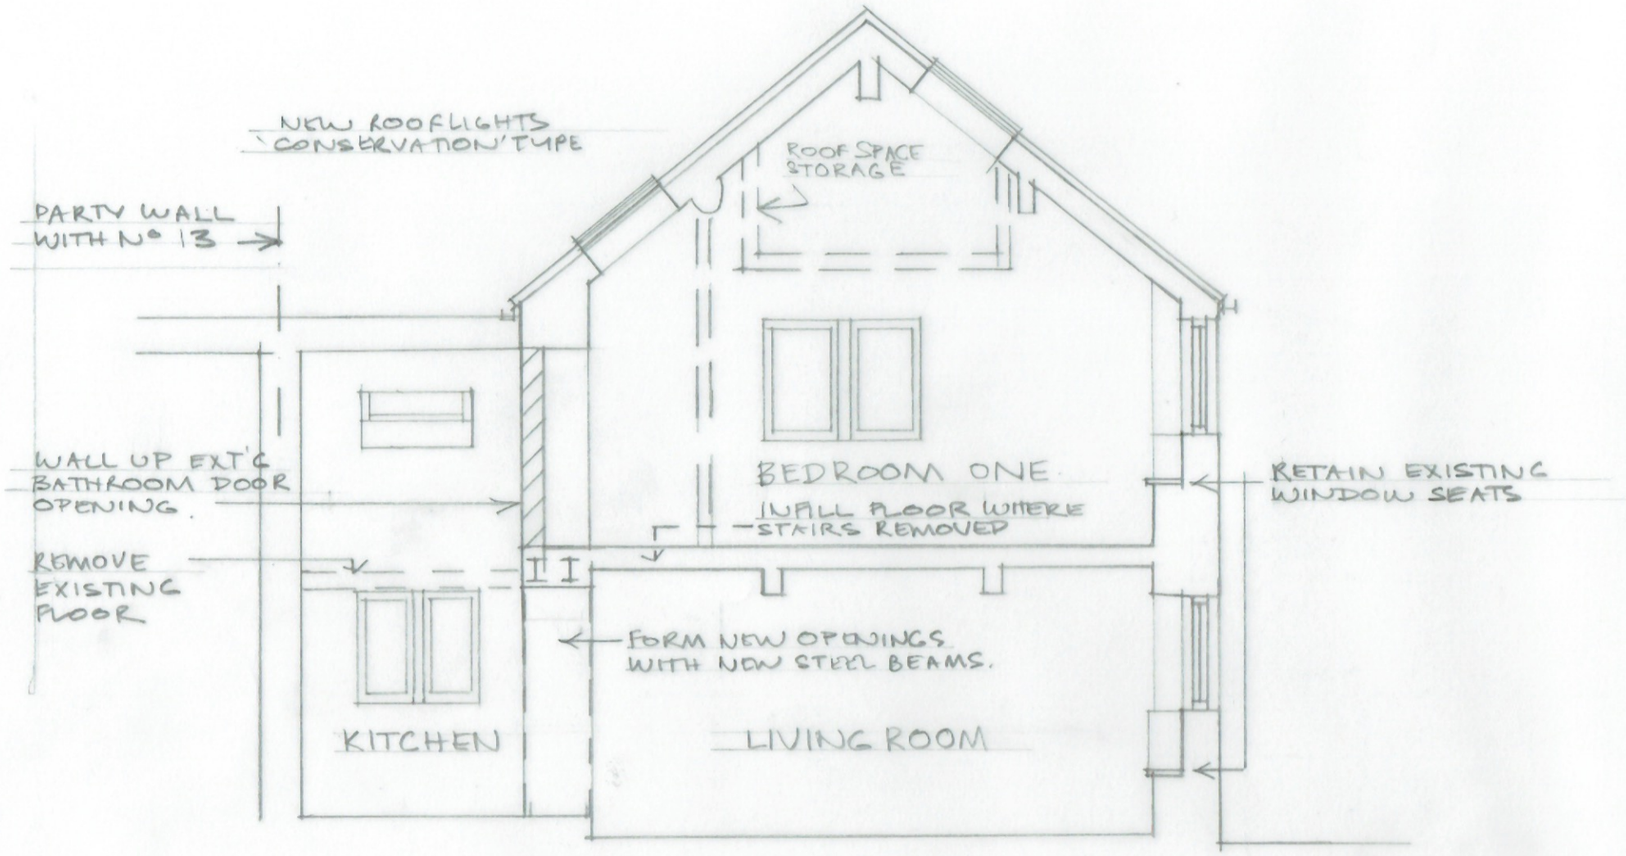


SECTION A-A

METRES @ A3

0 1 2 3 4 5

14. ROTCHER, SLAITHWAITE - PROPOSED EXTENSION

CLIENT - RICHARD STOTT

WILLIAM BEST RIBA
THE CHAPEL HOUSE
22, POLE GATE
SCAMMONDEN
WEST YORKSHIRE HD3 3FW
TEL - 01484 845896

SECTION A-A AS PROPOSED

SCALE(S)	DRAWN BY	DATE
1:50	W3	19.02.2018

2017-483-08 A