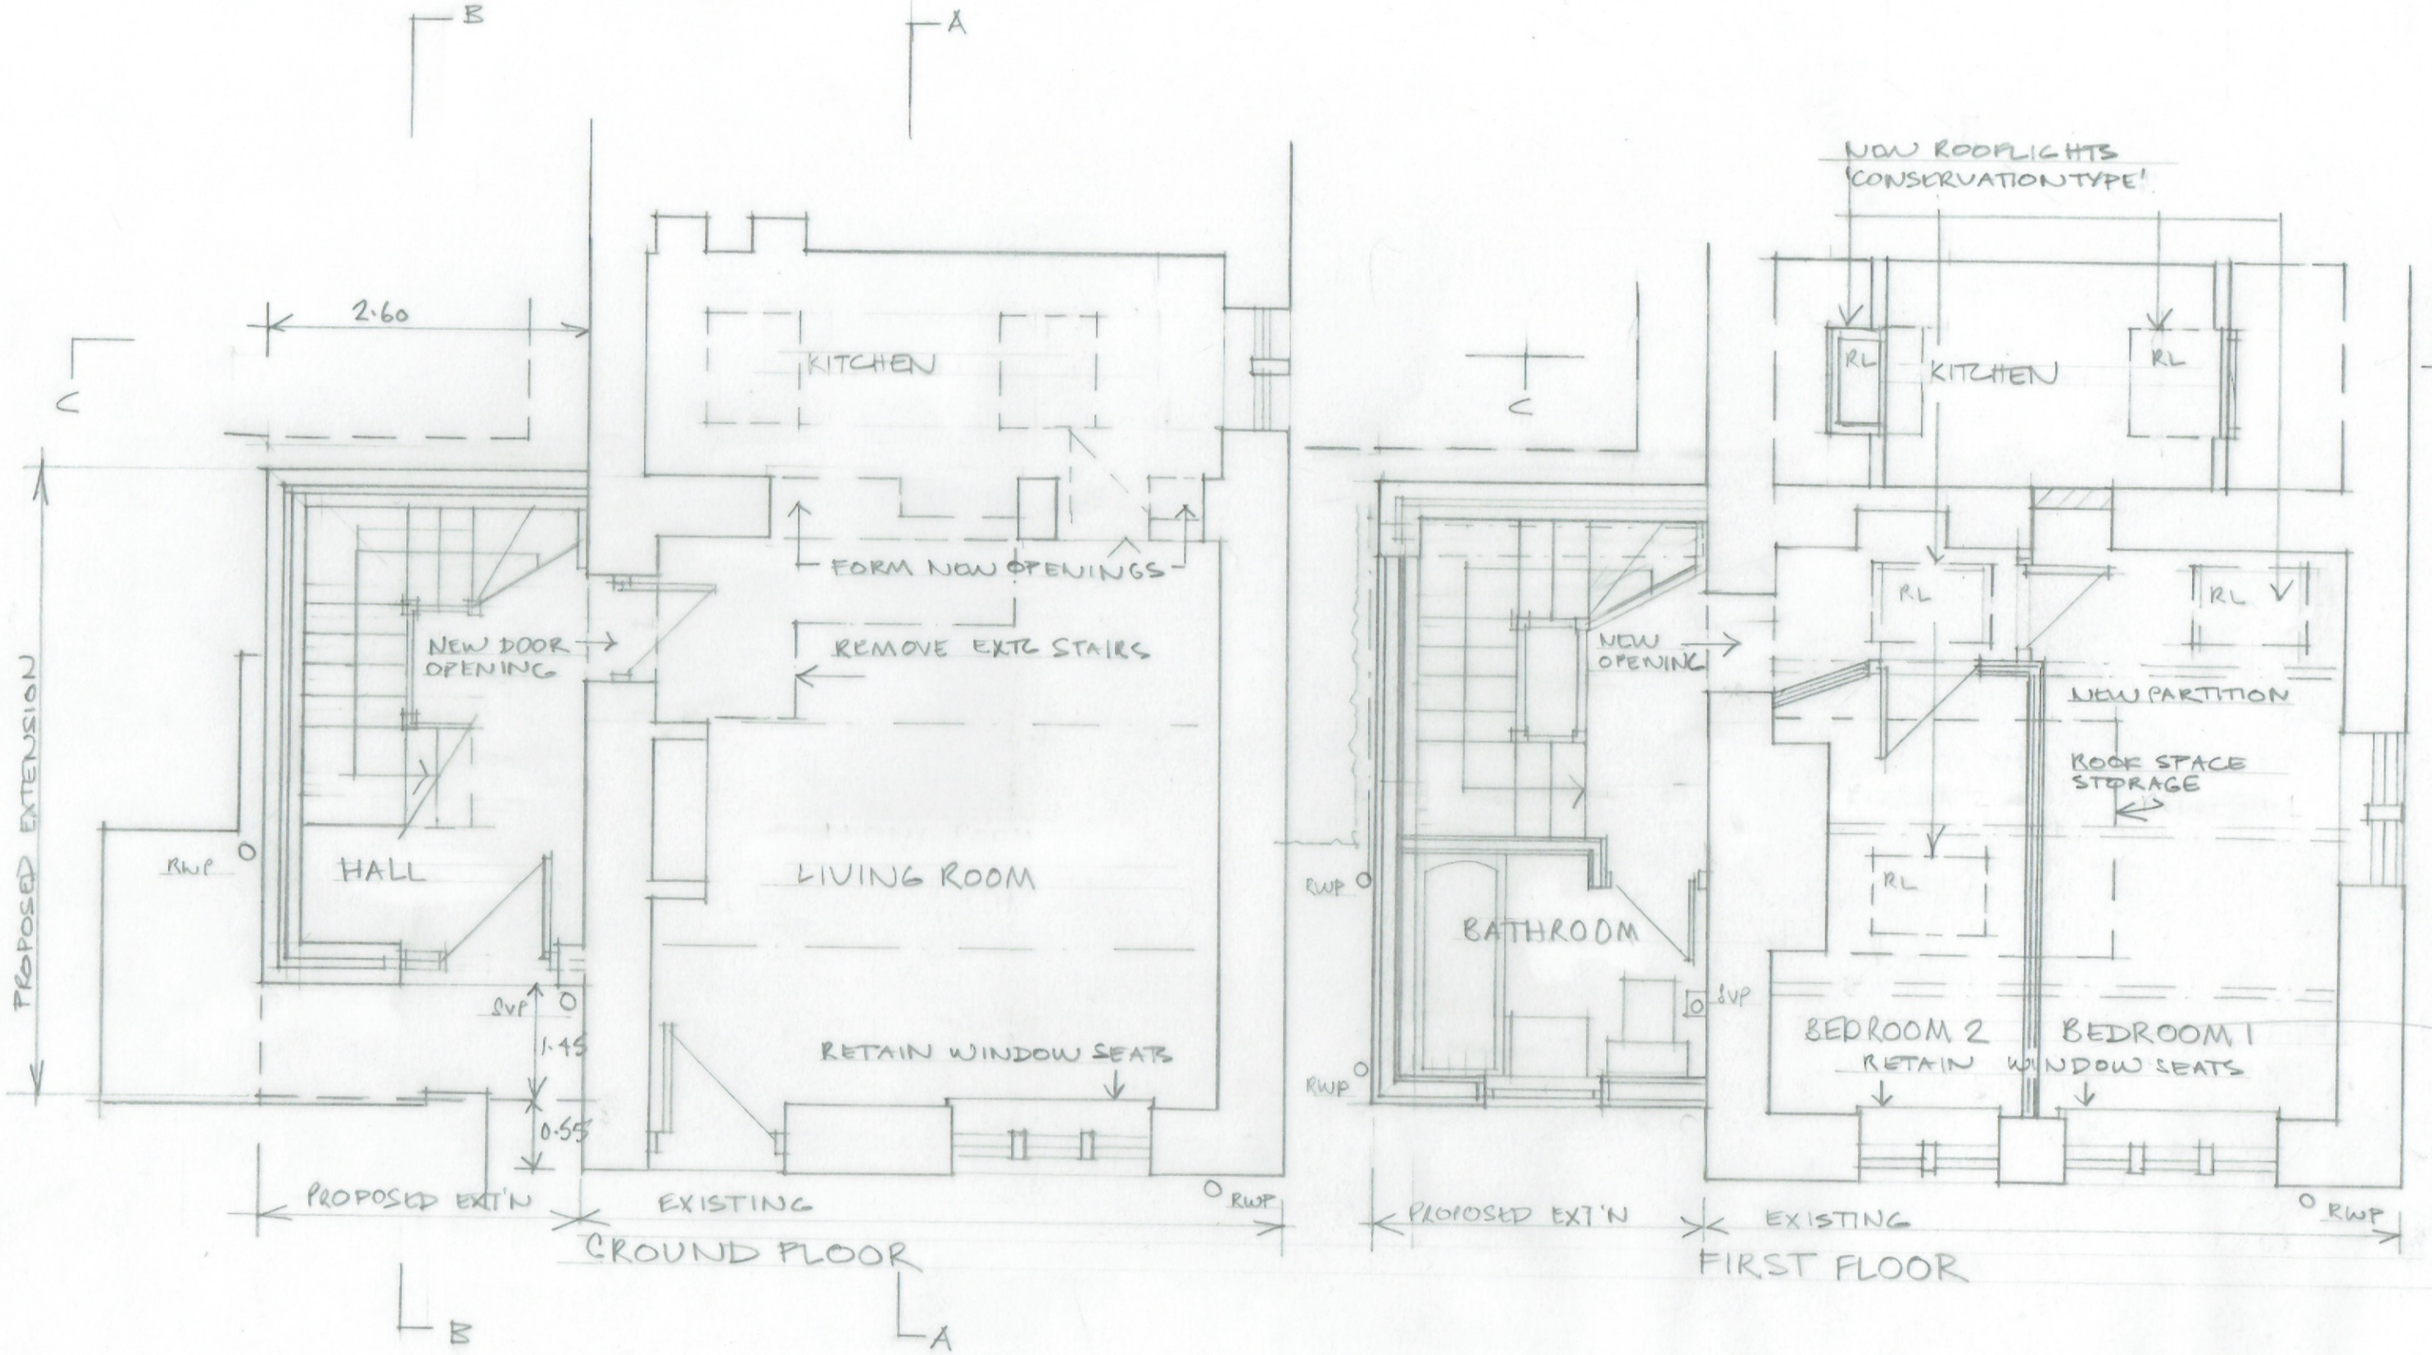


METRES @ A3

0 1 2 3 4 5

14. ROTCHER, SLAITHWAITE – PROPOSED EXTENSION

CLIENT – RICHARD STOTT

WILLIAM BEST RIBA
THE CHAPEL HOUSE
22, POLE GATE
SCAMMONDEN
WEST YORKSHIRE HD3 3FW
TEL – 01484 845896

PLANS AS PROPOSED

SCALE(S)	DRAWN BY	DATE
1:50	WB	19·02·2018

2017-483-05 A