
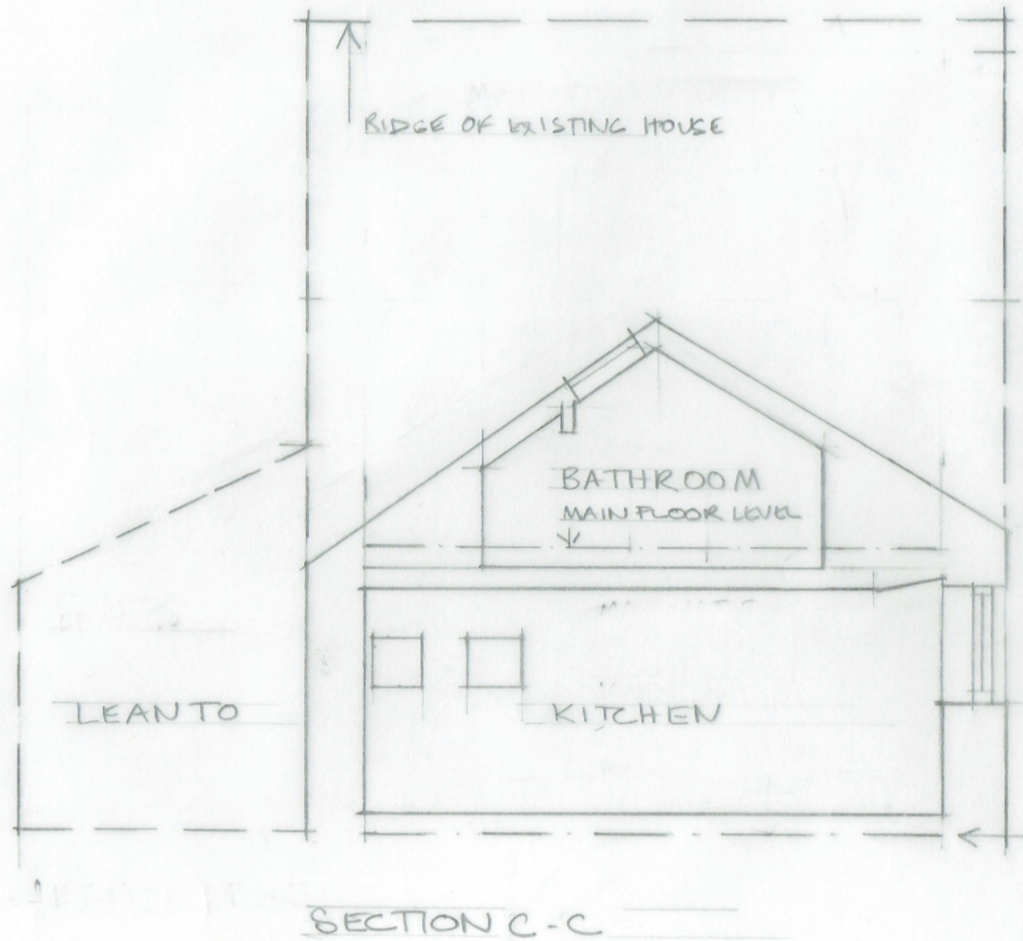


SECTION C-C

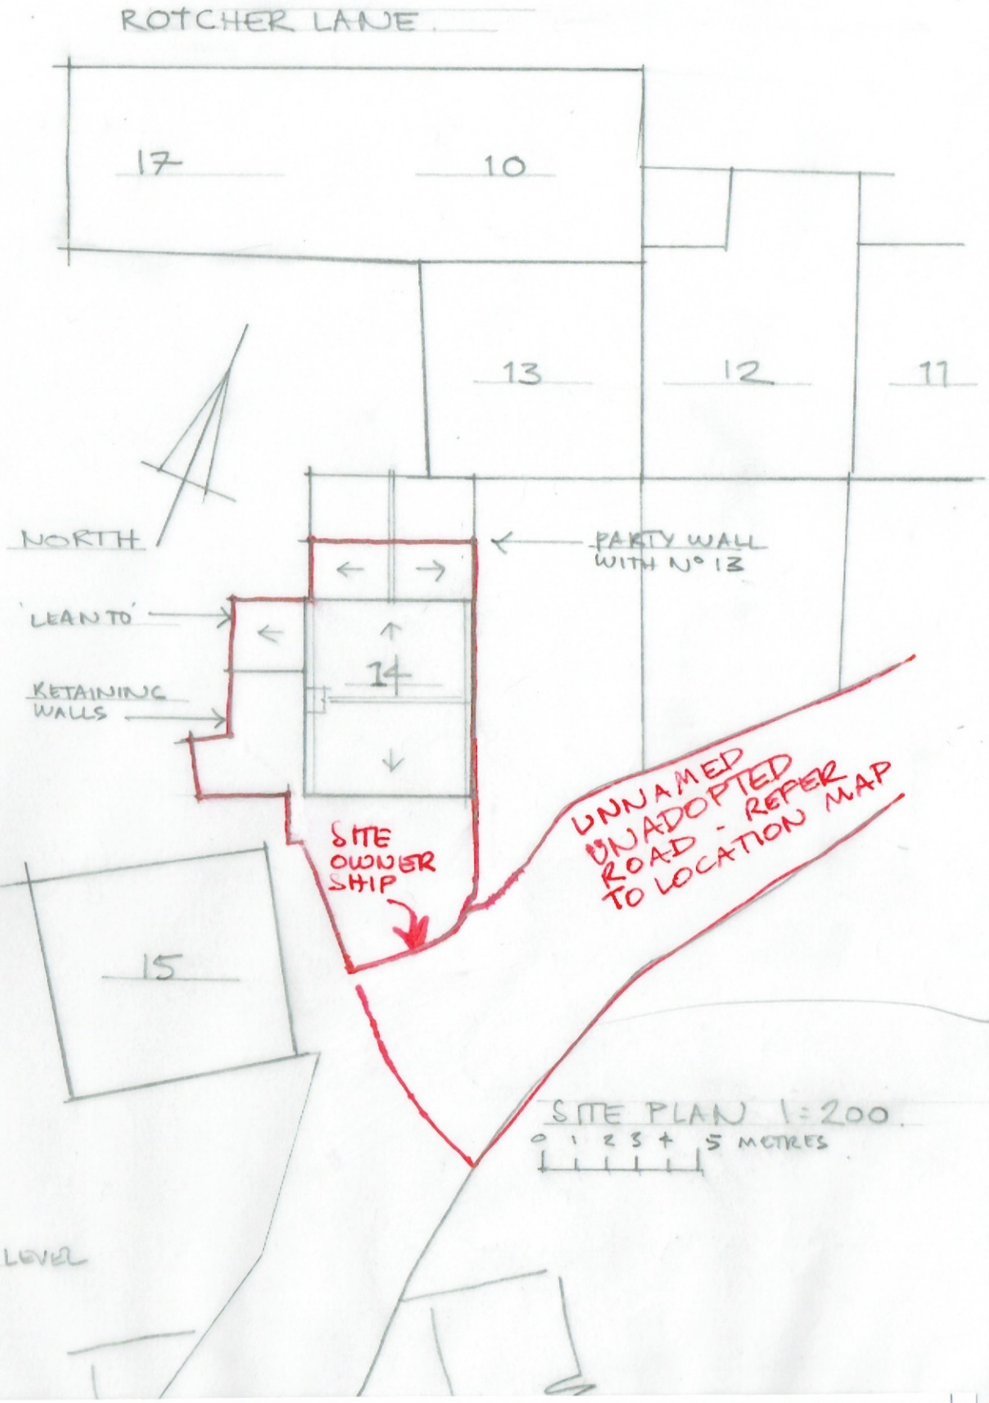

METRES @ A3

0 1 2 3 4 5

14. ROTCHER, SLAITHWAITE – PROPOSED EXTENSION		
CLIENT – RICHARD STOTT		
WILLIAM BEST RIBA THE CHAPEL HOUSE 22, POLE GATE SCAMMONDEN WEST YORKSHIRE HD3 3FW TEL – 01484 845896	SHEET 3 EXTG BLDG SECTION C + SITE PLAN	
	SCALE(S)	DRAWN BY	DATE
	1:50 / 1:200	WB	19.02.2018
	2017-483-04B		